FWH 33/9 filed 5-1-73

CAMELOT CONDOMINIUM

OCEAN CITY, WORCESTER COUNTY, MARYLAND

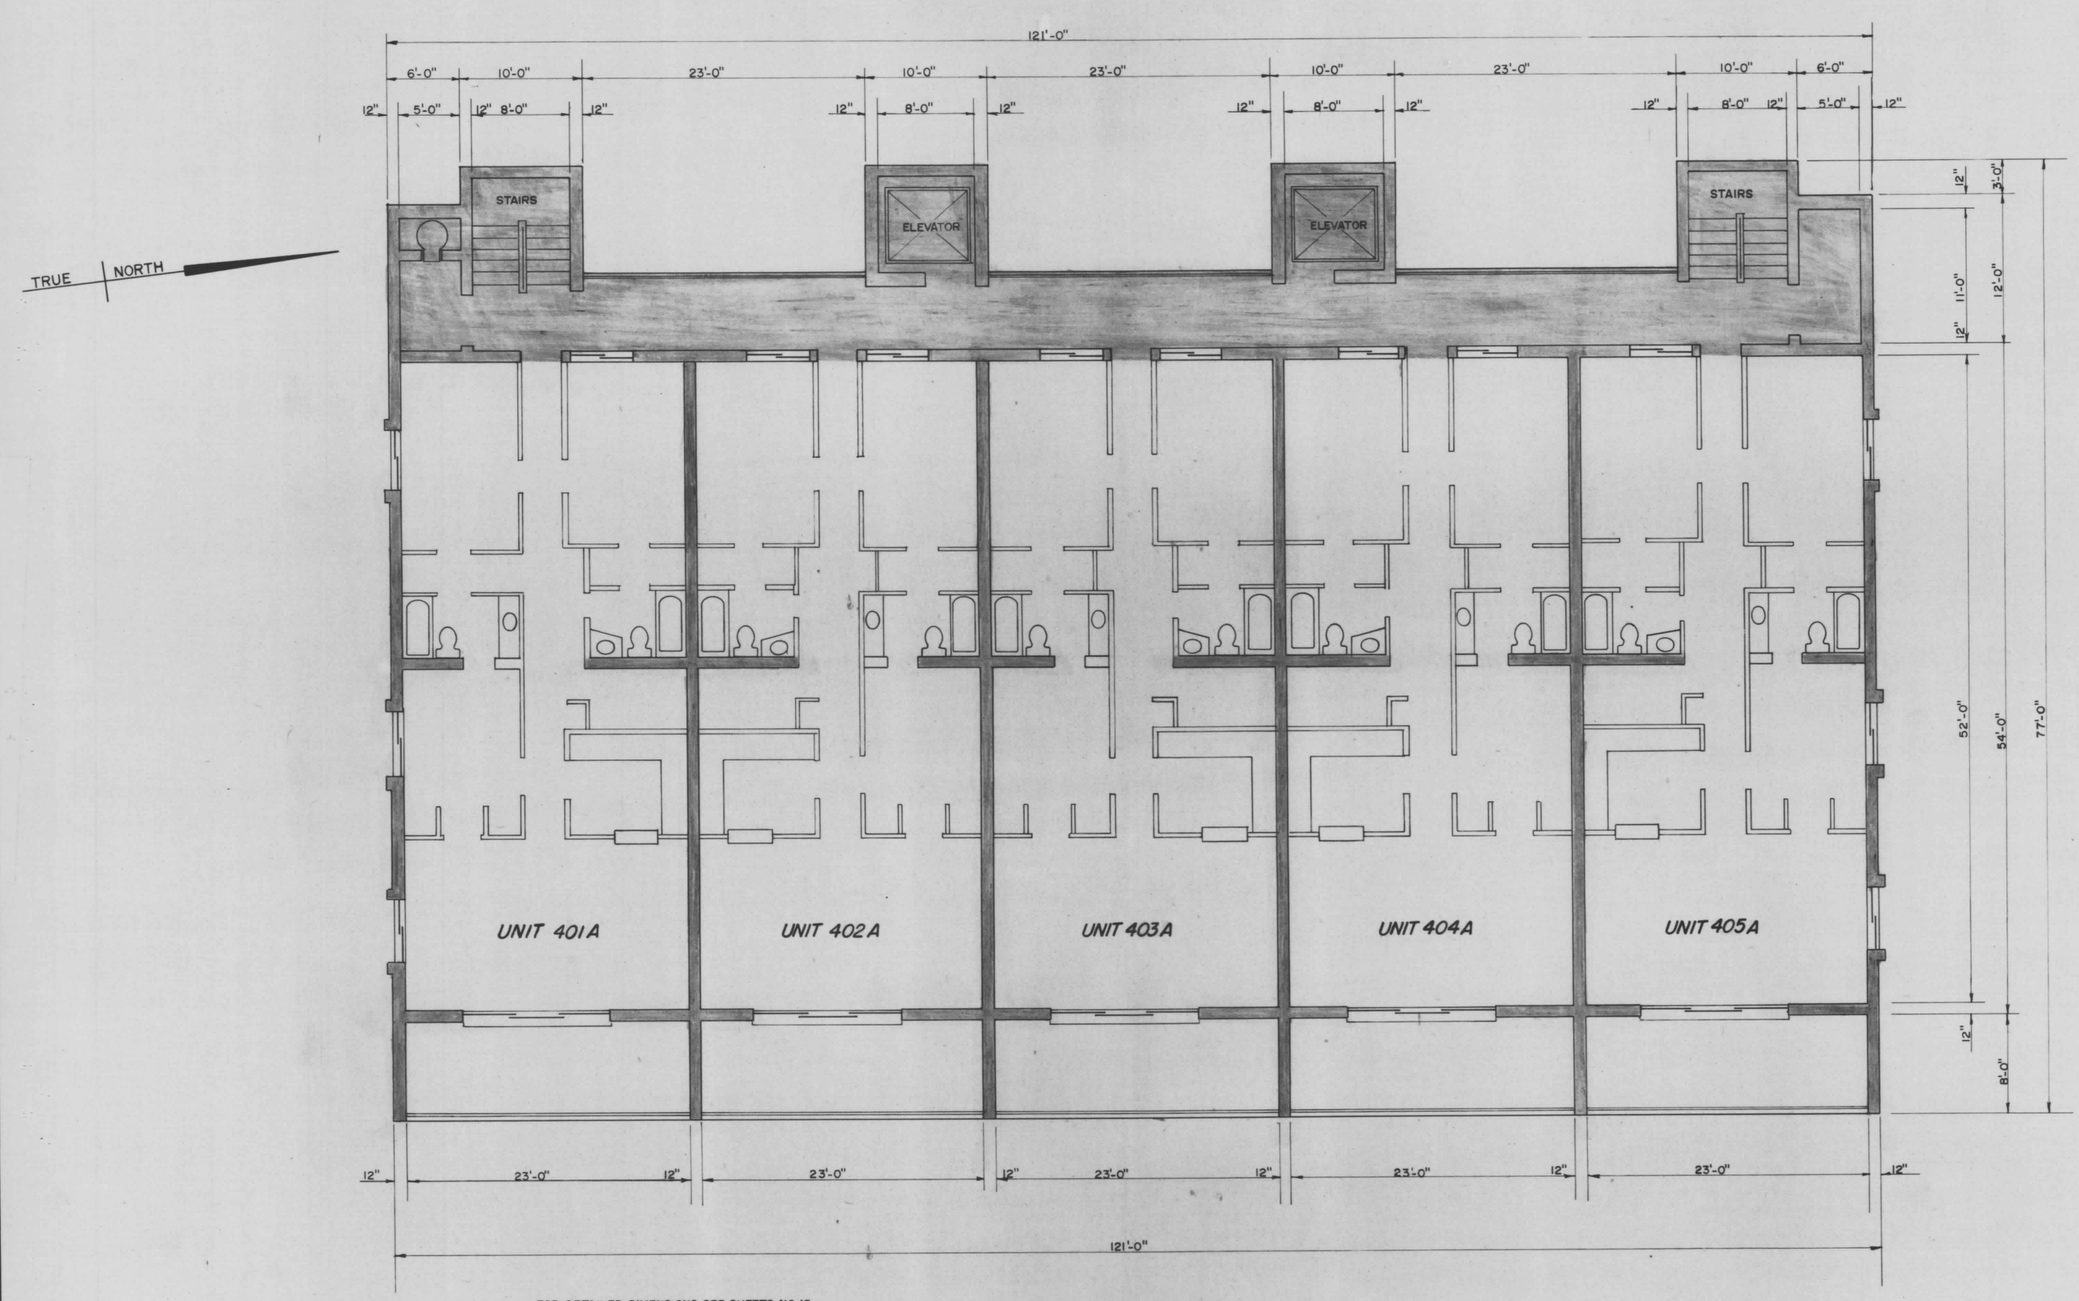

FOR DETAILED DIMENSIONS SEE SHEETS NO. 15

DENOTES GENERAL COMMON ELEMENT

DENOTES UNIT ELEMENT

FOURTH FLOOR PLAN

SCALE: 1/8" = 1'-0"

PREPARED IN THE OFFICE OF
G. B. C. SURVEYS, INC.
OCEAN CITY, MARYLAND
APPROVED BY
George B. Cropper
GEORGE B. CROPPER, P.E.
R. P. E. & L. S. NO. 248

SURVEYED BY P.E. LOEWENSTEIN
DRAWN BY W. R. STULTZ
DATE MAR. 1973

SHEET 9 OF 19 SHEETS

MSA CSU 2157-800-9

Maryland State Archives