FWH 34/12 Filed 6-5-73

KIMBERLY TWO CONDOMINIUM

OCEAN CITY, WORCESTER COUNTY, MARYLAND

WEST BUILDING

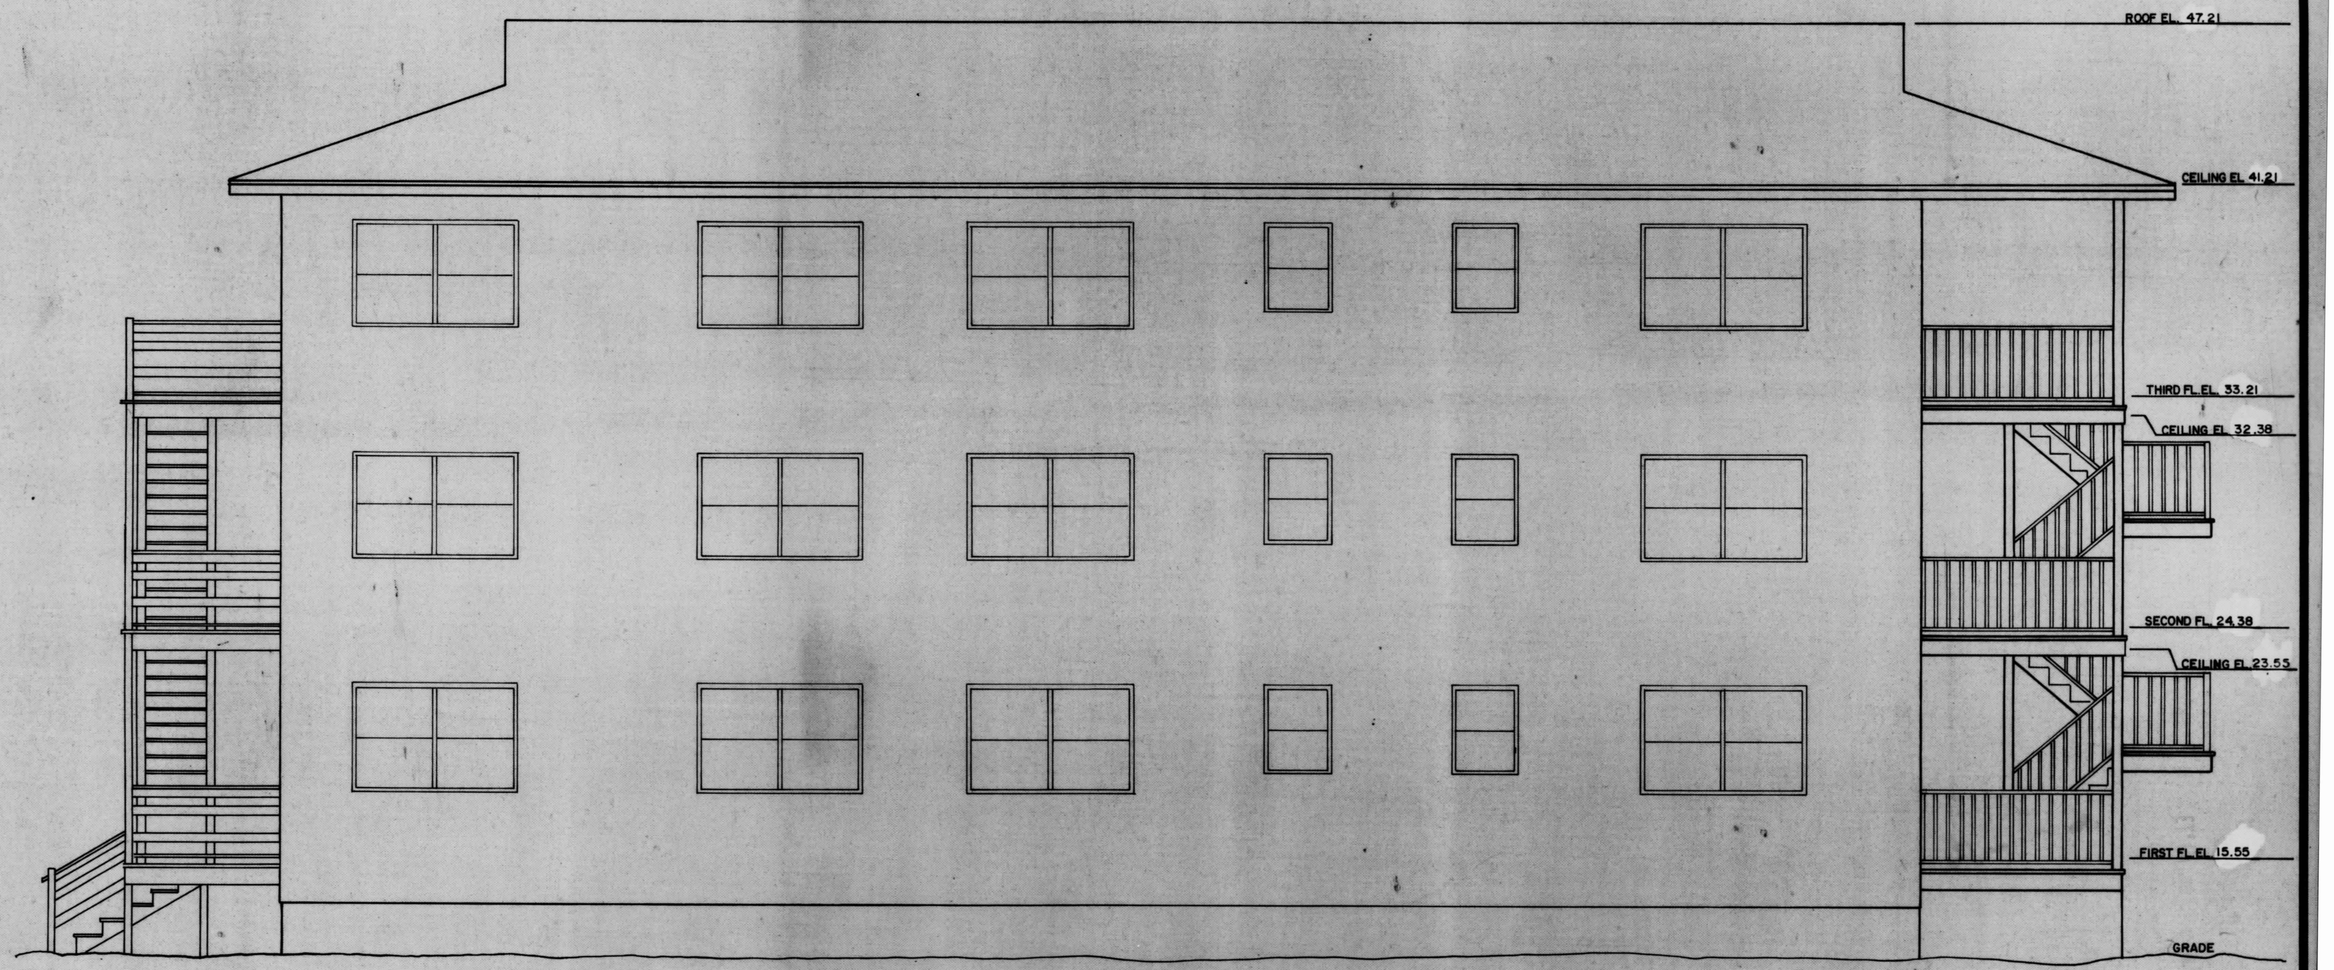

ALL ELEVATIONS SHOWN ARE IN FEET AND HUNDREDTHS AND REFERS TO THE MEAN LOW WATER IN THE ATLANTIC OCEAN AT OCEAN CITY, WORCESTER COUNTY, MARYLAND. 1929 DATUM.

EAST ELEVATION

SCALE: 1/4" = 1'-0"

G.B.C. SURVEYS, INC.
OCEAN CITY, MARYLAND
APPROVED BY
George B. Cropper
GEORGE B. CROPPER, P.E.
R.P.E. & L.S. No. 2486

SURVEYED	PEL
DRAWN	RHN
CHECKED	
DATE	MAY 1973
FILE	
SHEET	12 OF 18

SHEET 12 OF 18 SHEETS

MSA CSU 2157-808-12

Maryland State Archives