FWH 34/15 Filed 6-5-73

KIMBERLY TWO CONDOMINIUM

OCEAN CITY, WORCESTER COUNTY, MARYLAND

EAST BUILDING

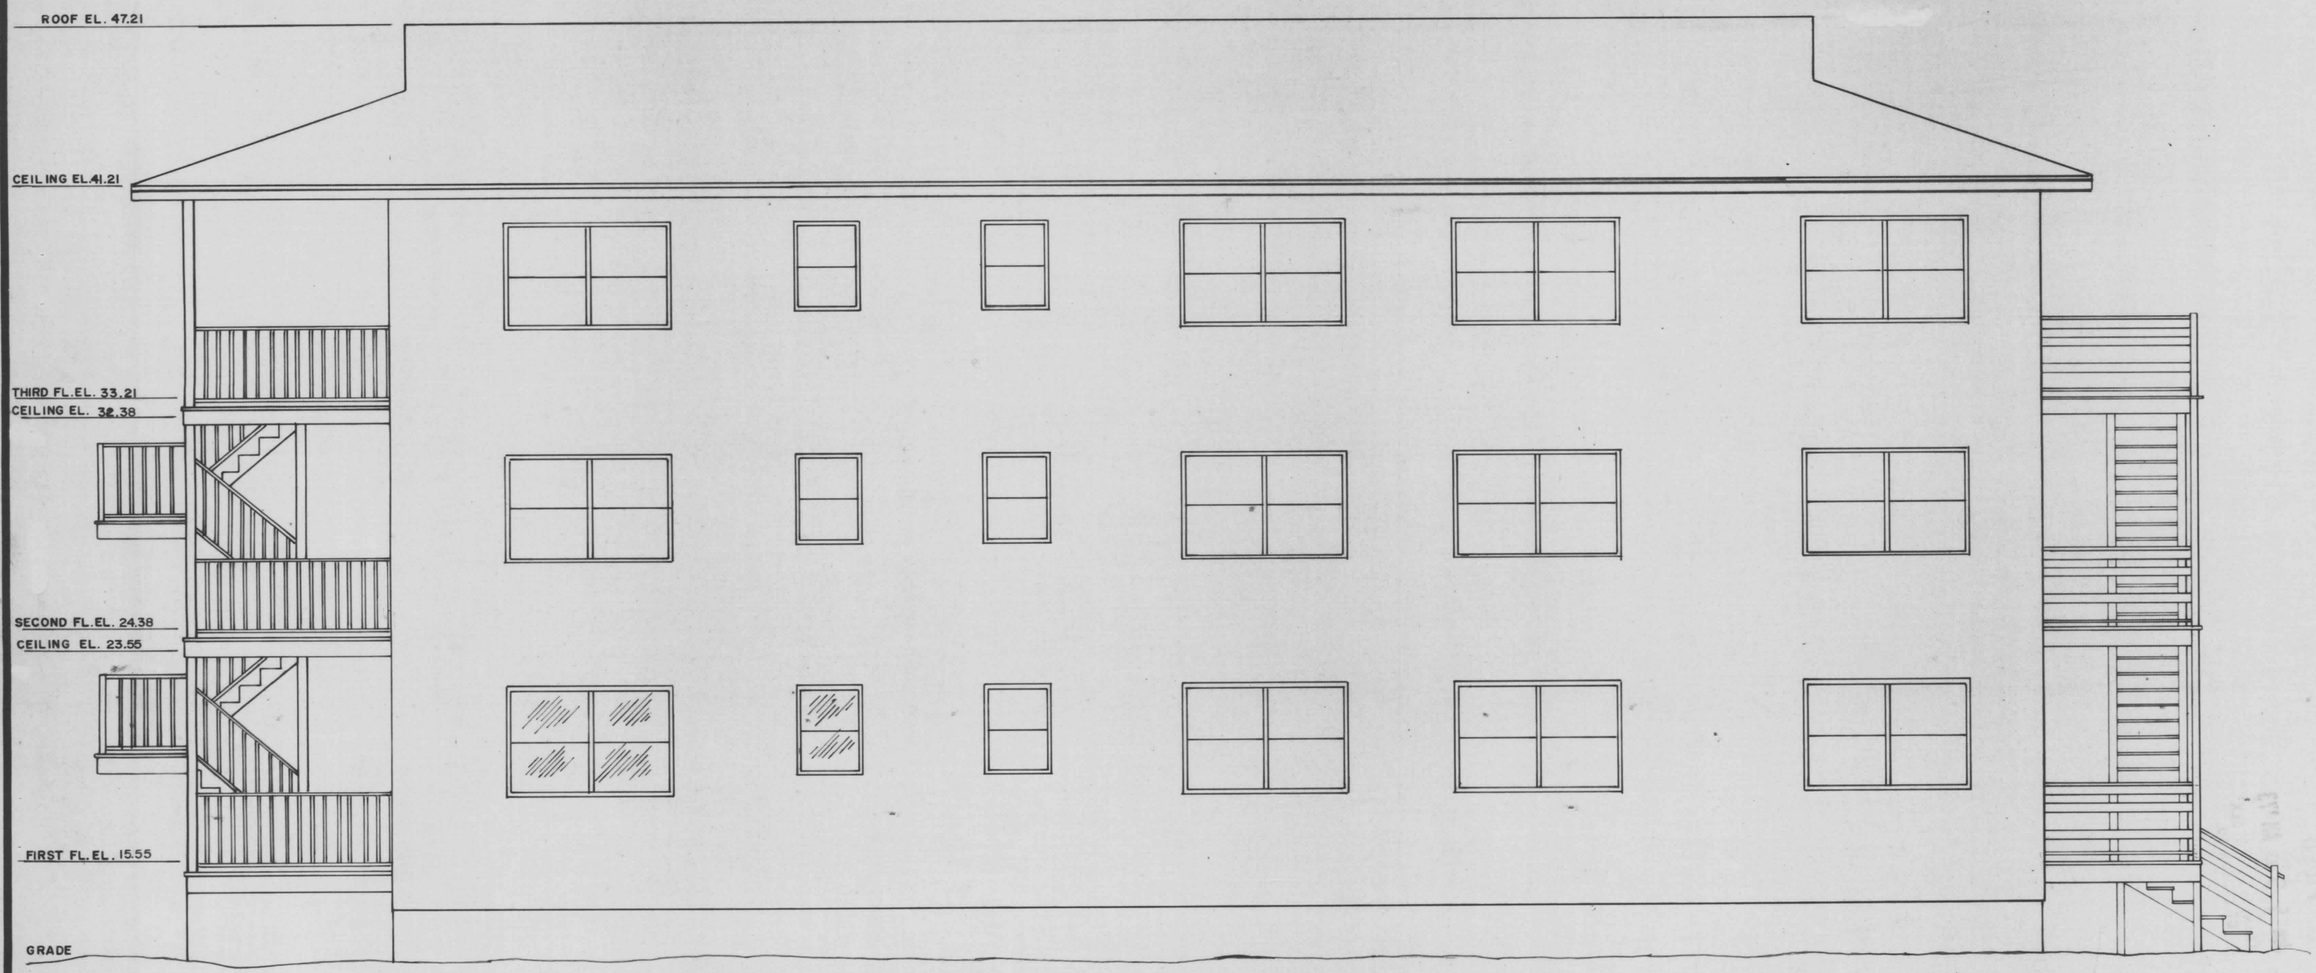

WEST ELEVATION

SCALE: 1/4"=1'-0"

ALL ELEVATIONS SHOWN ARE IN FEET AND HUNDREDTHS AND REFERS TO THE MEAN LOW WATER IN THE ATLANTIC OCEAN AT OCEAN CITY, WORCESTER COUNTY, MARYLAND 1929 DATUM

G.B.C. SURVEYS, INC.
OCEAN CITY, MARYLAND
APPROVED BY
George B. Cropper
GEORGE B. CROPPER
R.P.E. & L.S. No. 218

SURVEYED	PEL
DRAWN	RHN
CHECKED	
DATE	MAY 1973
FILE	
SHEET	15 OF 18

MSA CSU 2157-808-15

SHEET 15 OF 18 SHEETS

Maryland State Archives