FWH 34/5 Filed 6-5-73

KIMBERLY TWO CONDOMINIUM

OCEAN CITY, WORCESTER COUNTY, MARYLAND

WEST BUILDING

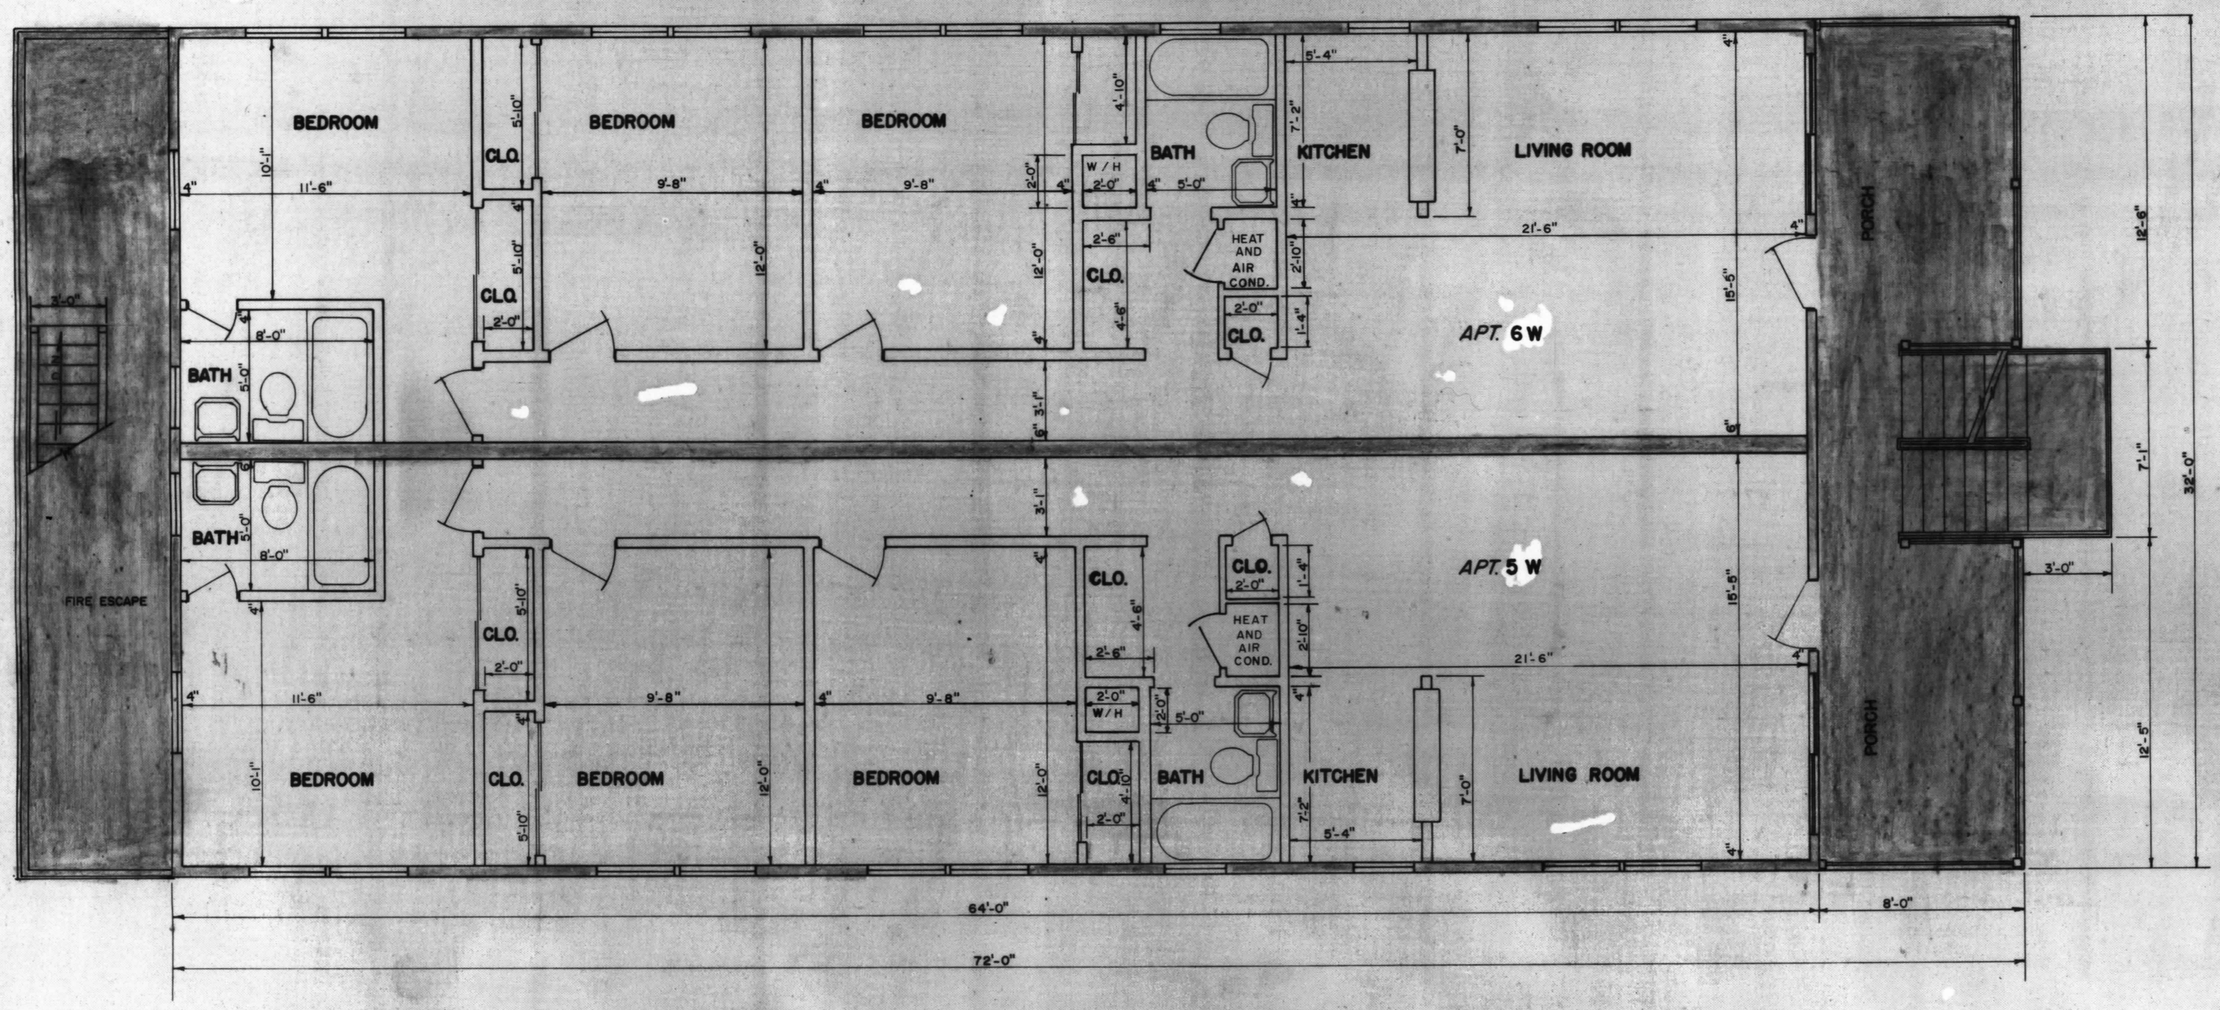

DENOTES GENERAL COMMON ELEMENT

DENOTES UNIT ELEMENT

THIRD FLOOR PLAN

SCALE: 1/4" = 1'-0"

MSA CSU 2157-808-5

SHEET 5 OF 18 SHEETS

G.B.C. SURVEYS, INC.
OCEAN CITY, MARYLAND
APPROVED BY
George B. Cropper
GEORGE B. CROPPER P.E.
R.P.E. & L.S. No. 2400

SURVEYED	PEL
DRAWN	RHN
CHECKED	
DATE	MAY 1973
FILE	
SHEET	5 OF 18

Maryland State Archives