FWH 34/48 Filed 6-11-73

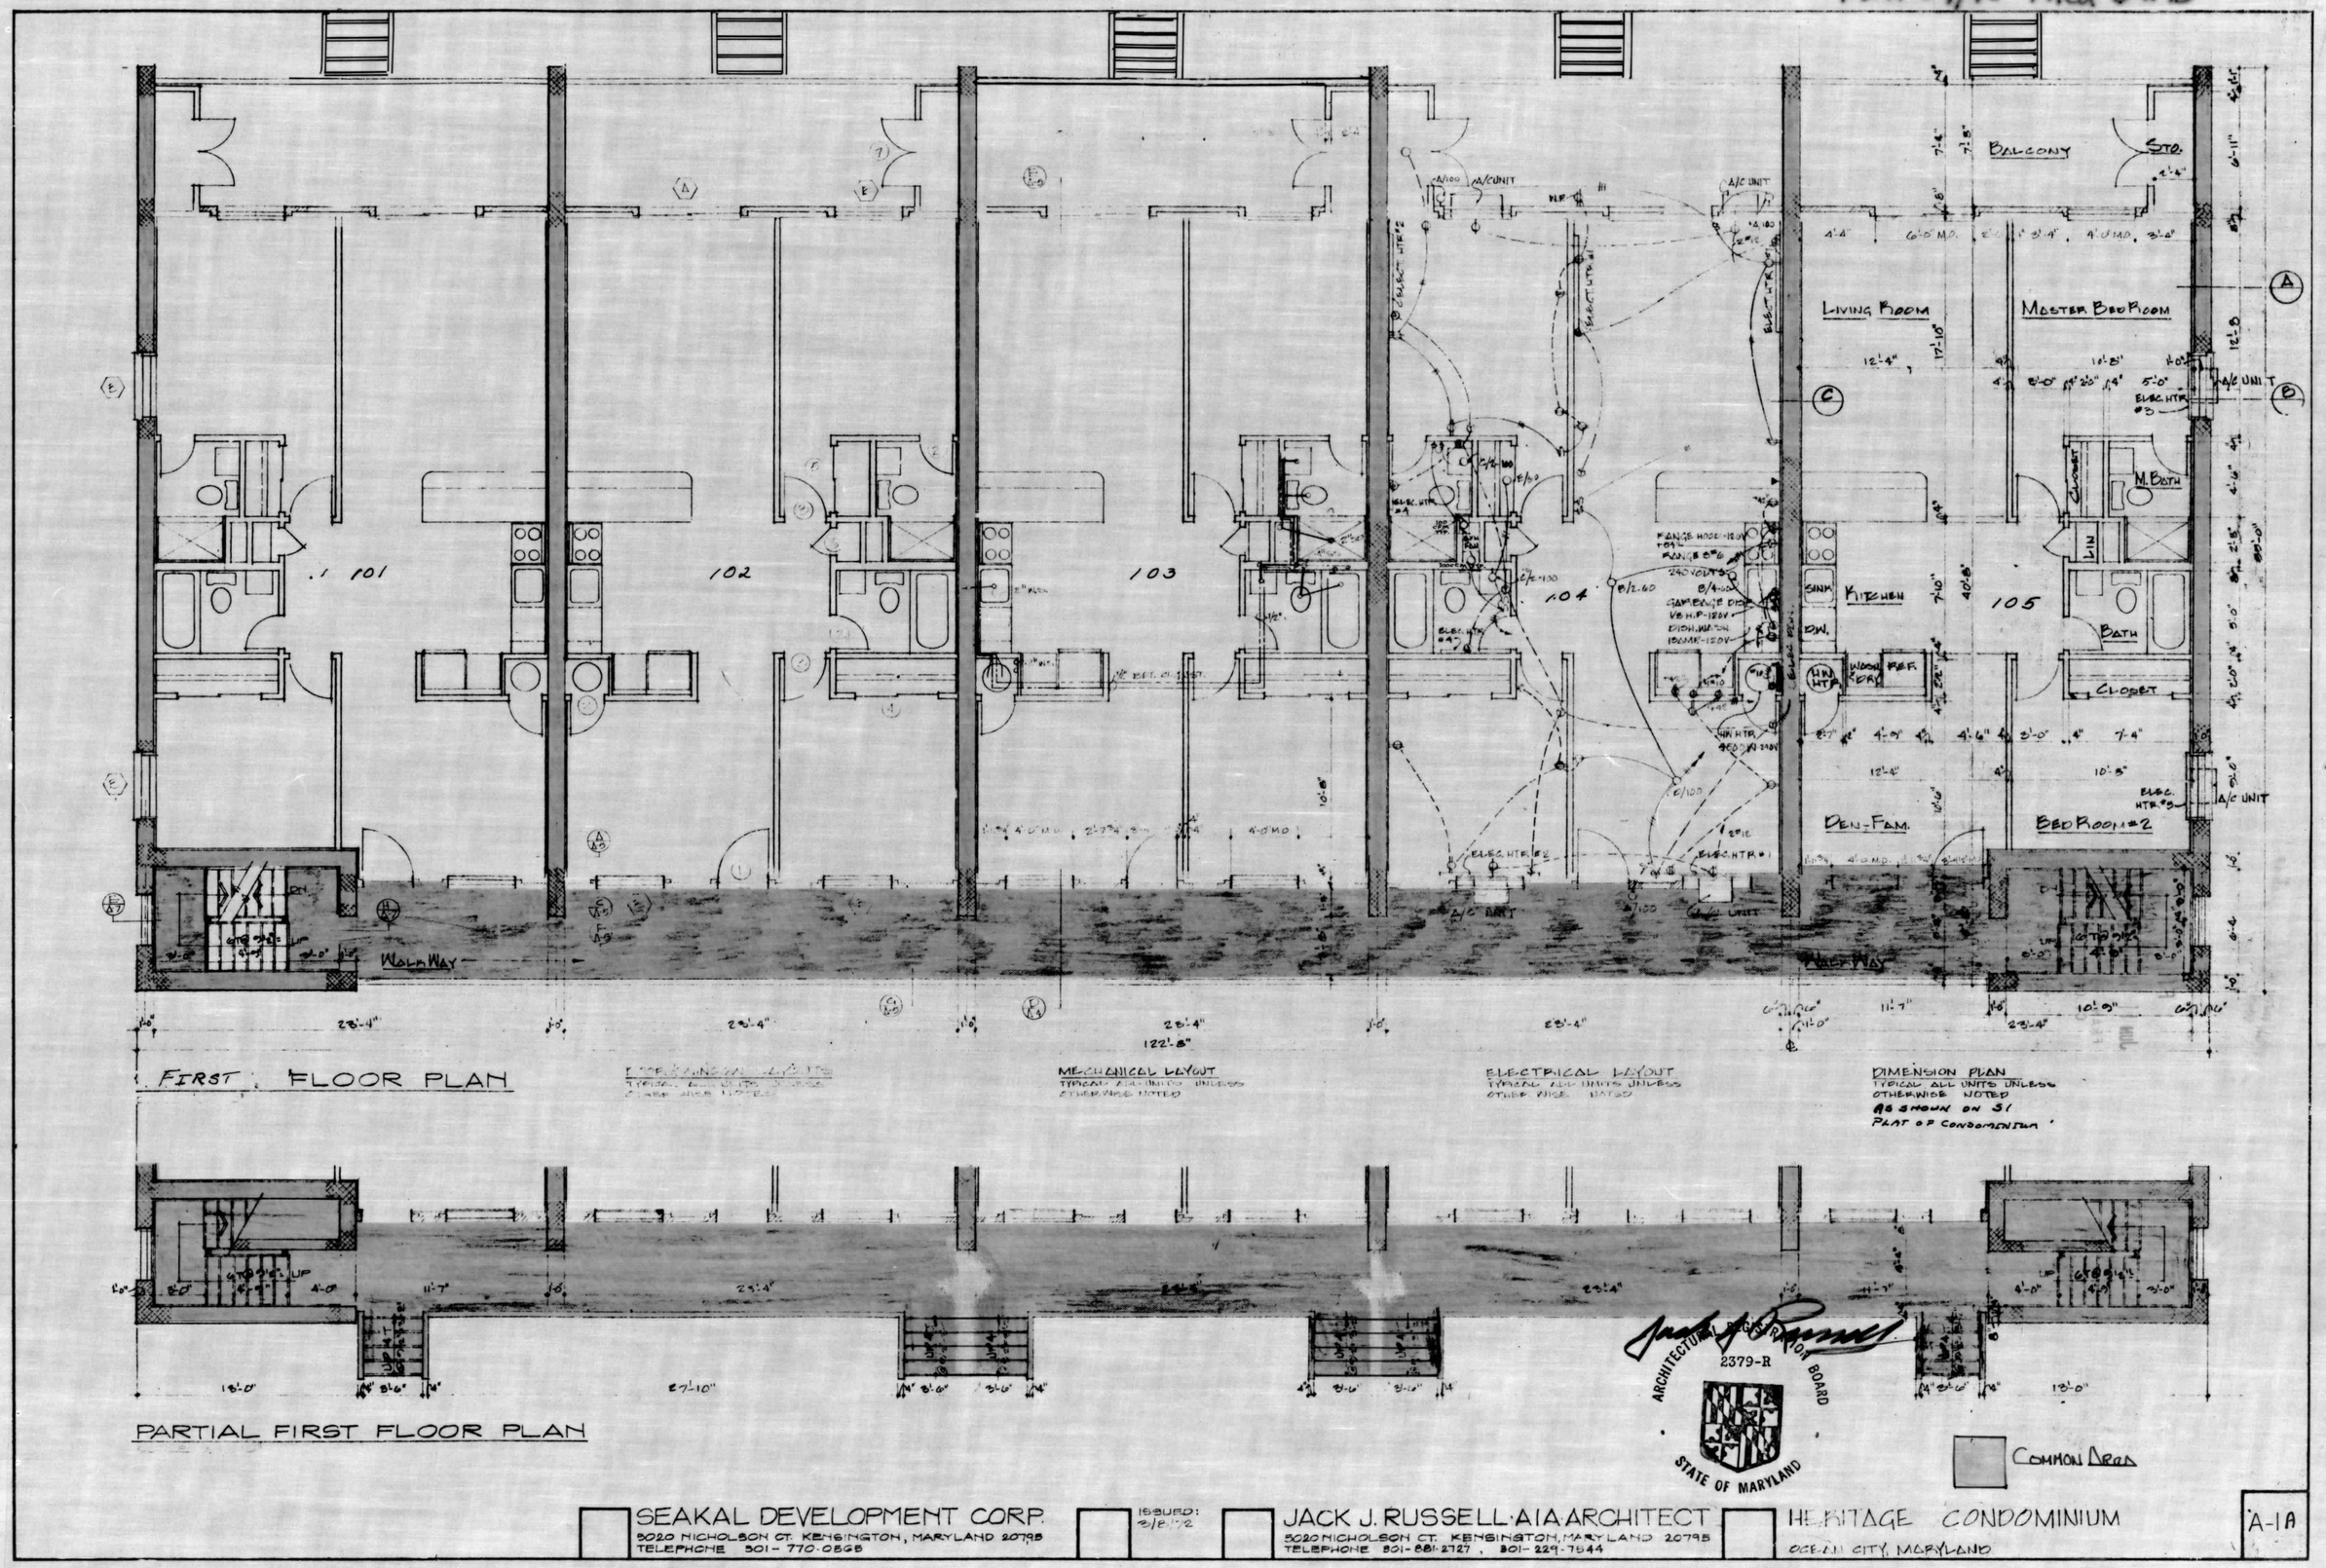

SEAKAL DEVELOPMENT CORP.
5020 NICHOLSON CT. KENSINGTON, MARYLAND 20795
TELEPHONE 301-770-0568

ISSUED: 2/8/72

JACK J. RUSSELL·AIA ARCHITECT
5020 NICHOLSON CT. KENSINGTON, MARYLAND 20795
TELEPHONE 301-881-2727, 301-229-7544

HERITAGE CONDOMINIUM
OCEAN CITY, MARYLAND

A-1A

MSA CSU 2157-811-4

Maryland State Archives