FWH 35/56 filed 7-11-73

60 EAST CONDOMINIUM

OCEAN CITY, WORCESTER COUNTY, MARYLAND

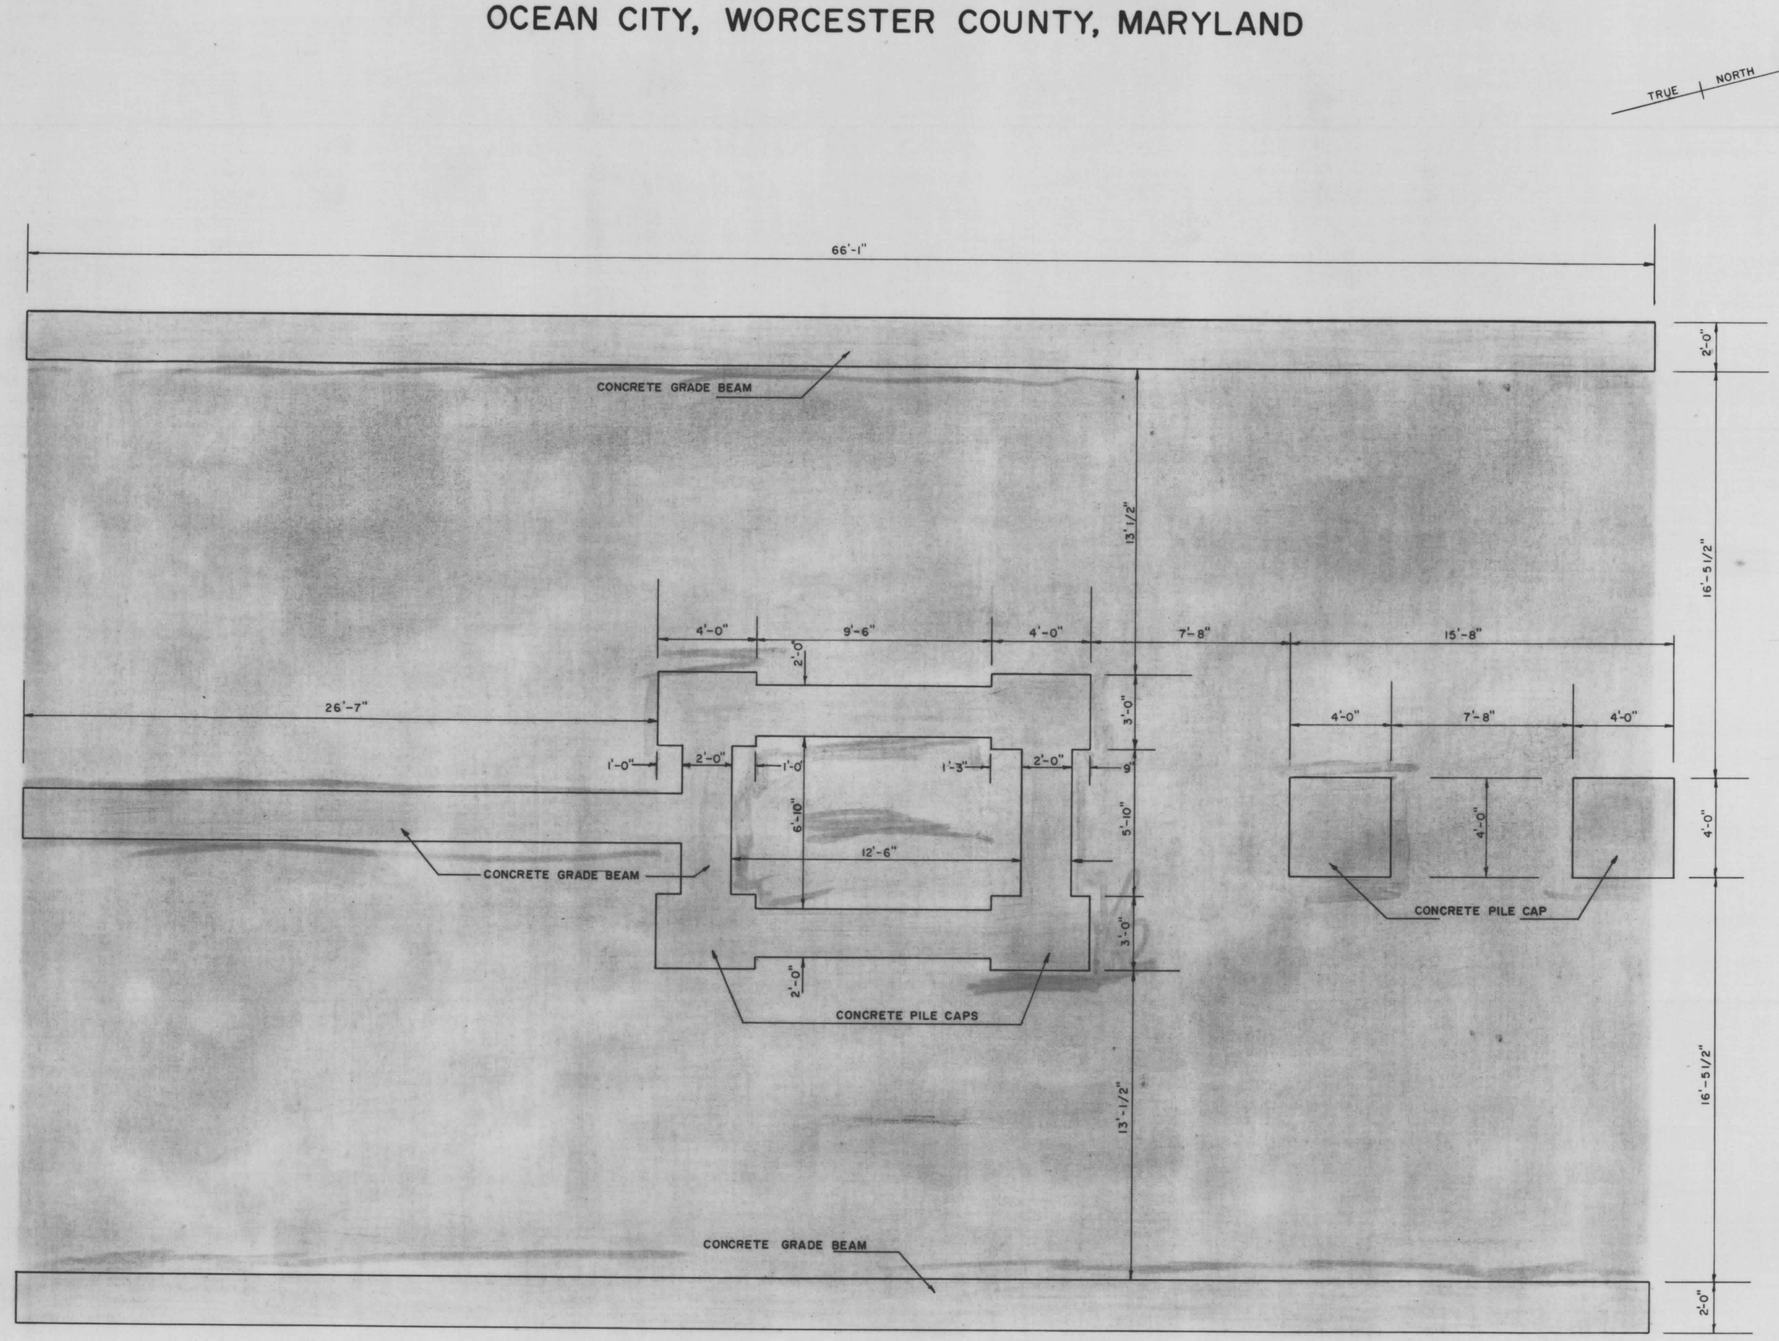

DENOTES GENERAL COMMON ELEMENT

GRADE BEAM AND PILE CAP DIMENSIONS TAKEN FROM CONSTRUCTION DRAWINGS BY DONALD B. RATCLIFFE AIA, DATED JAN. 18, 1972.

FOUNDATION PLAN

SCALE: 1/4"=1'-0"

PREPARED IN THE OFFICE OF
G. B. C. SURVEYS, INC.
OCEAN CITY, MARYLAND
APPROVED BY
George B. Cropper
GEORGE B. CROPPER, P.E.
R. P. E. & L. S. No. 248

SURVEYED BY	H.L. PURNELL
DRAWN BY	Z.A. KREBECK
DATE	JUNE 1973

SHEET 2 OF 9 SHEETS

MSA CSU 2157-819-2

Maryland State Archives