FWH 75/59 filed 7-11-73

60 EAST CONDOMINIUM

OCEAN CITY, WORCESTER COUNTY, MARYLAND

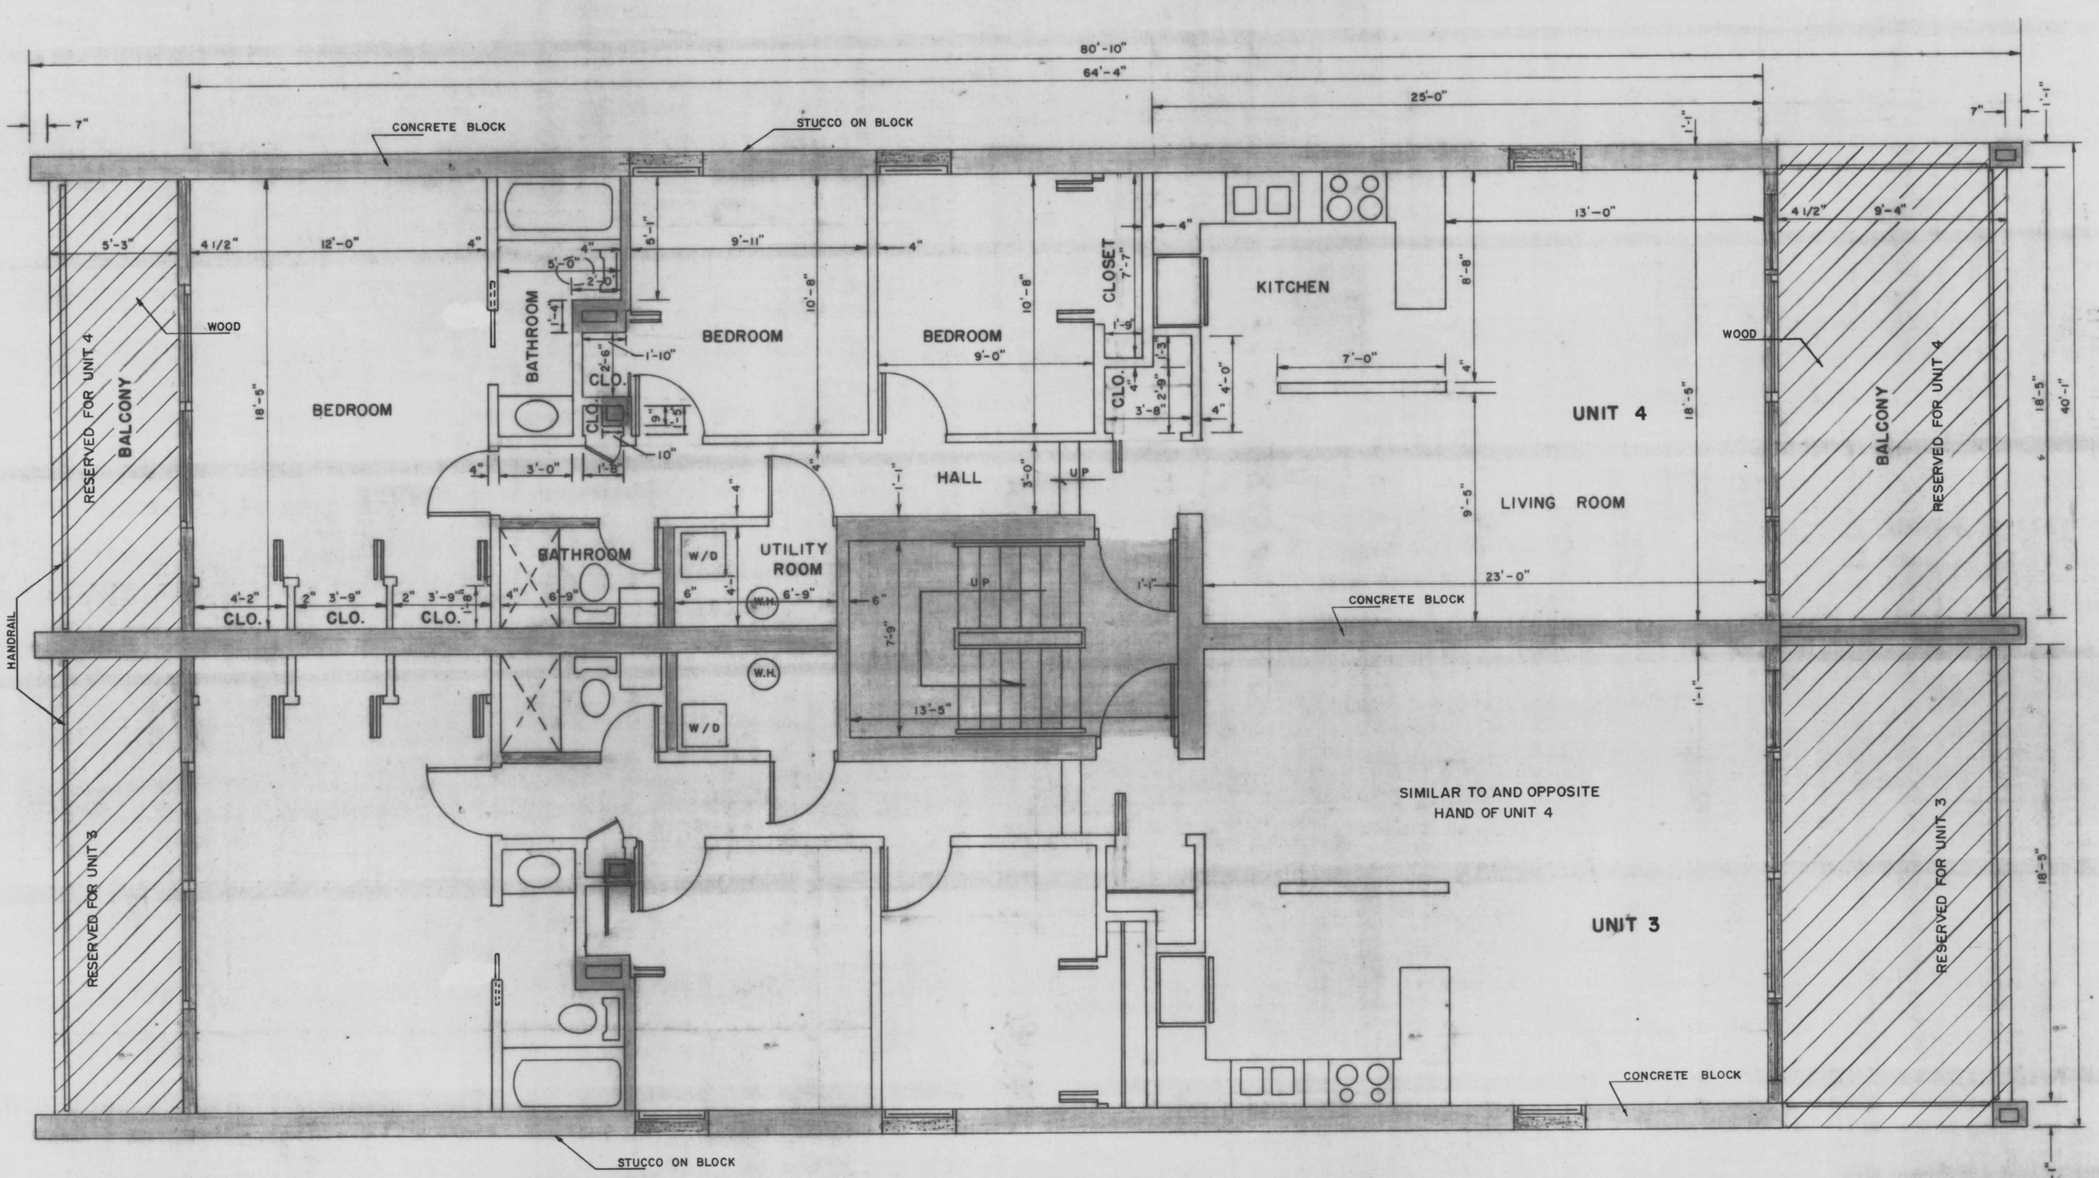

SECOND FLOOR PLAN

SCALE: 1/4"=1'-0"

DENOTES GENERAL COMMON ELEMENT

DENOTES UNIT ELEMENT

DENOTES LIMITED COMMON ELEMENT

PREPARED IN THE OFFICE OF
G. B. C. SURVEYS, INC.
OCEAN CITY, MARYLAND
APPROVED BY
George B. Cropper
GEORGE B. CROPPER, P. E.
R. P. E. & L. S. No. 248

SURVEYED BY	H.L. PURNELL
DRAWN BY	Z.A. KREBECK
DATE	JUNE 1973

SHEET 5 OF 9 SHEETS

MSA CSU 2157-819-5

Maryland State Archives