FWH 35/12 filed 6-18-73

BALMORAL COVE VIII CONDOMINIUM

OCEAN CITY, WORCESTER COUNTY, MARYLAND

BLDG. 2

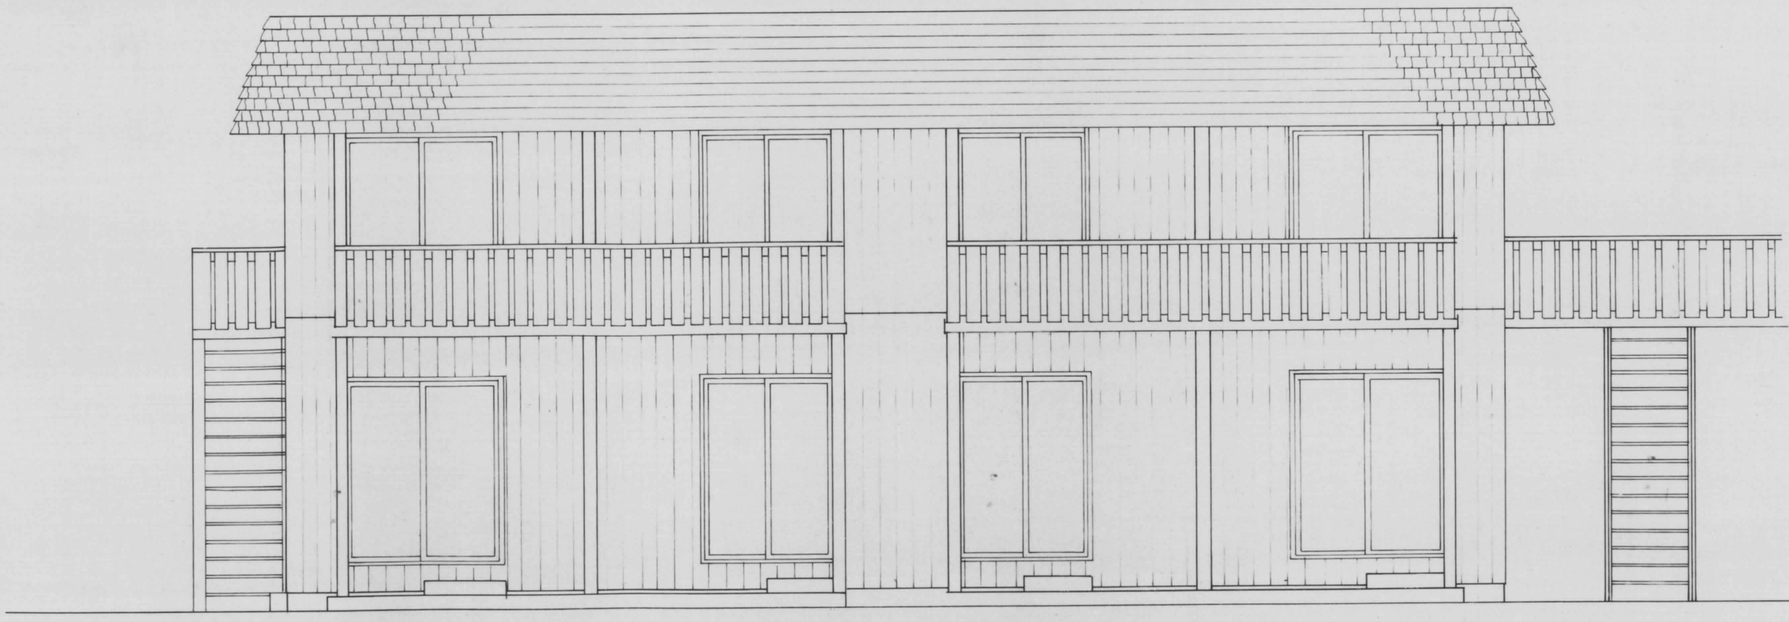

SOUTH ELEVATION

SCALE: 1/4"=1'-0"

ALL ELEVATIONS SHOWN ARE IN FEET ABOVE M.L.W. IN THE ATLANTIC OCEAN AT OCEAN CITY, MARYLAND, 1929 DATUM.

PREPARED IN THE OFFICE OF
G. B. C. SURVEYS, INC.
OCEAN CITY MARYLAND
APPROVED BY
George B. Cropper
GEORGE B. CROPPER, JR.
R P E & L S NO. 248

SURVEYED BY P.E. LOEWENSTIEN
DRAWN BY W.R. STULTZ
DATE JUNE 1973

SHEET 12 OF 15 SHEETS

MSA CSU 2157-821-12

Maryland State Archives