# BALMORAL COVE VIII CONDOMINIUM

OCEAN CITY, WORCESTER COUNTY, MARYLAND

BLDG. 1

FWH 35/13 filed 6-18-73

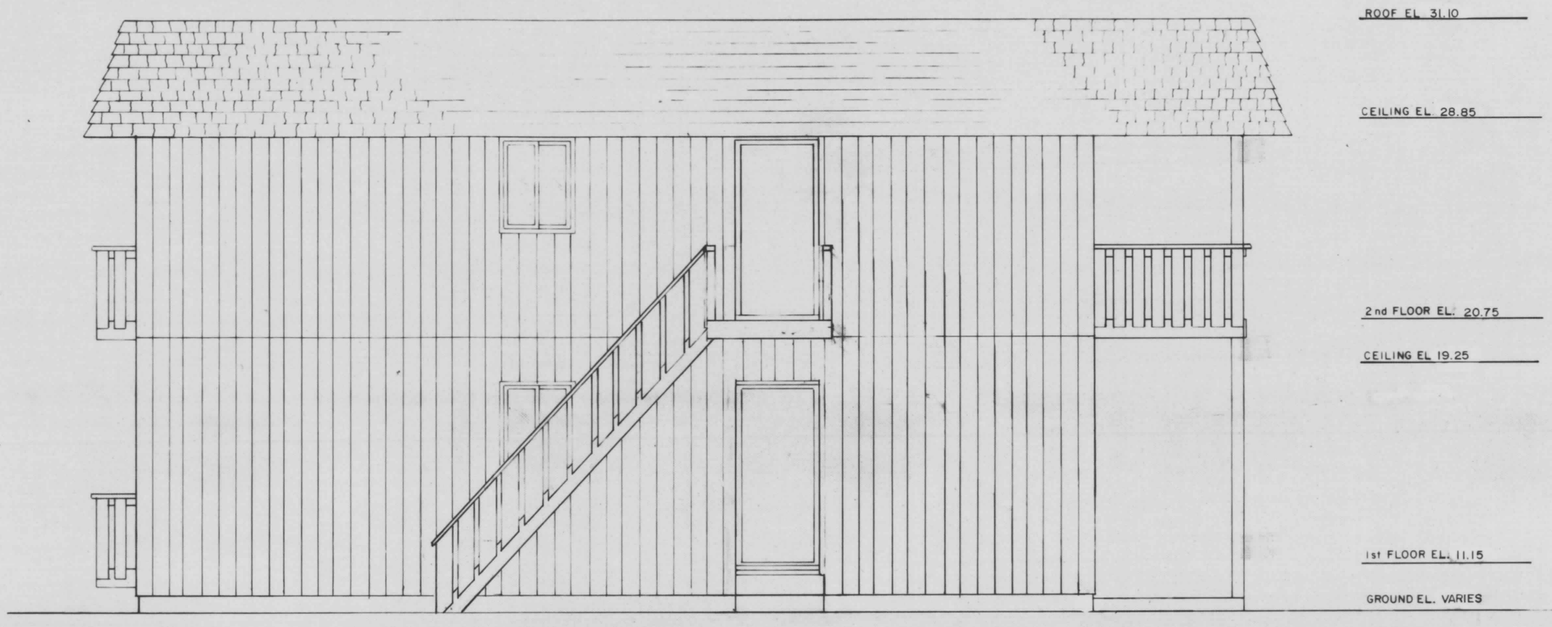


WEST ELEVATION

SCALE: 1/4" = 1'-0"

ELEVATIONS SHOWN ARE IN FEET AND HUNDREDTHS AND REFER TO MEAN LOW WATER IN THE ATLANTIC OCEAN AT OCEAN CITY, WORCESTER COUNTY, MARYLAND, AND USING 1929 DATUM

PREPARED IN THE OFFICE OF
G. B. C. SURVEYS. INC.
OCEAN CITY MARYLAND
APPROVED BY
George B. Cropper
GEORGE B. CROPPER
R P E & L S No. 288

SURVEYED BY P.E. LOEWENSTIEN
DRAWN BY W.R. STULTZ
DATE JUNE 1973

SHEET 13 OF 15 SHEETS

MSA CSU 2157-821-13

Maryland State Archives