FWH 35/6 filed 6-18-93

BALMORAL COVE VIII CONDOMINIUM

OCEAN CITY, WORCESTER COUNTY, MARYLAND

BLDG. 2

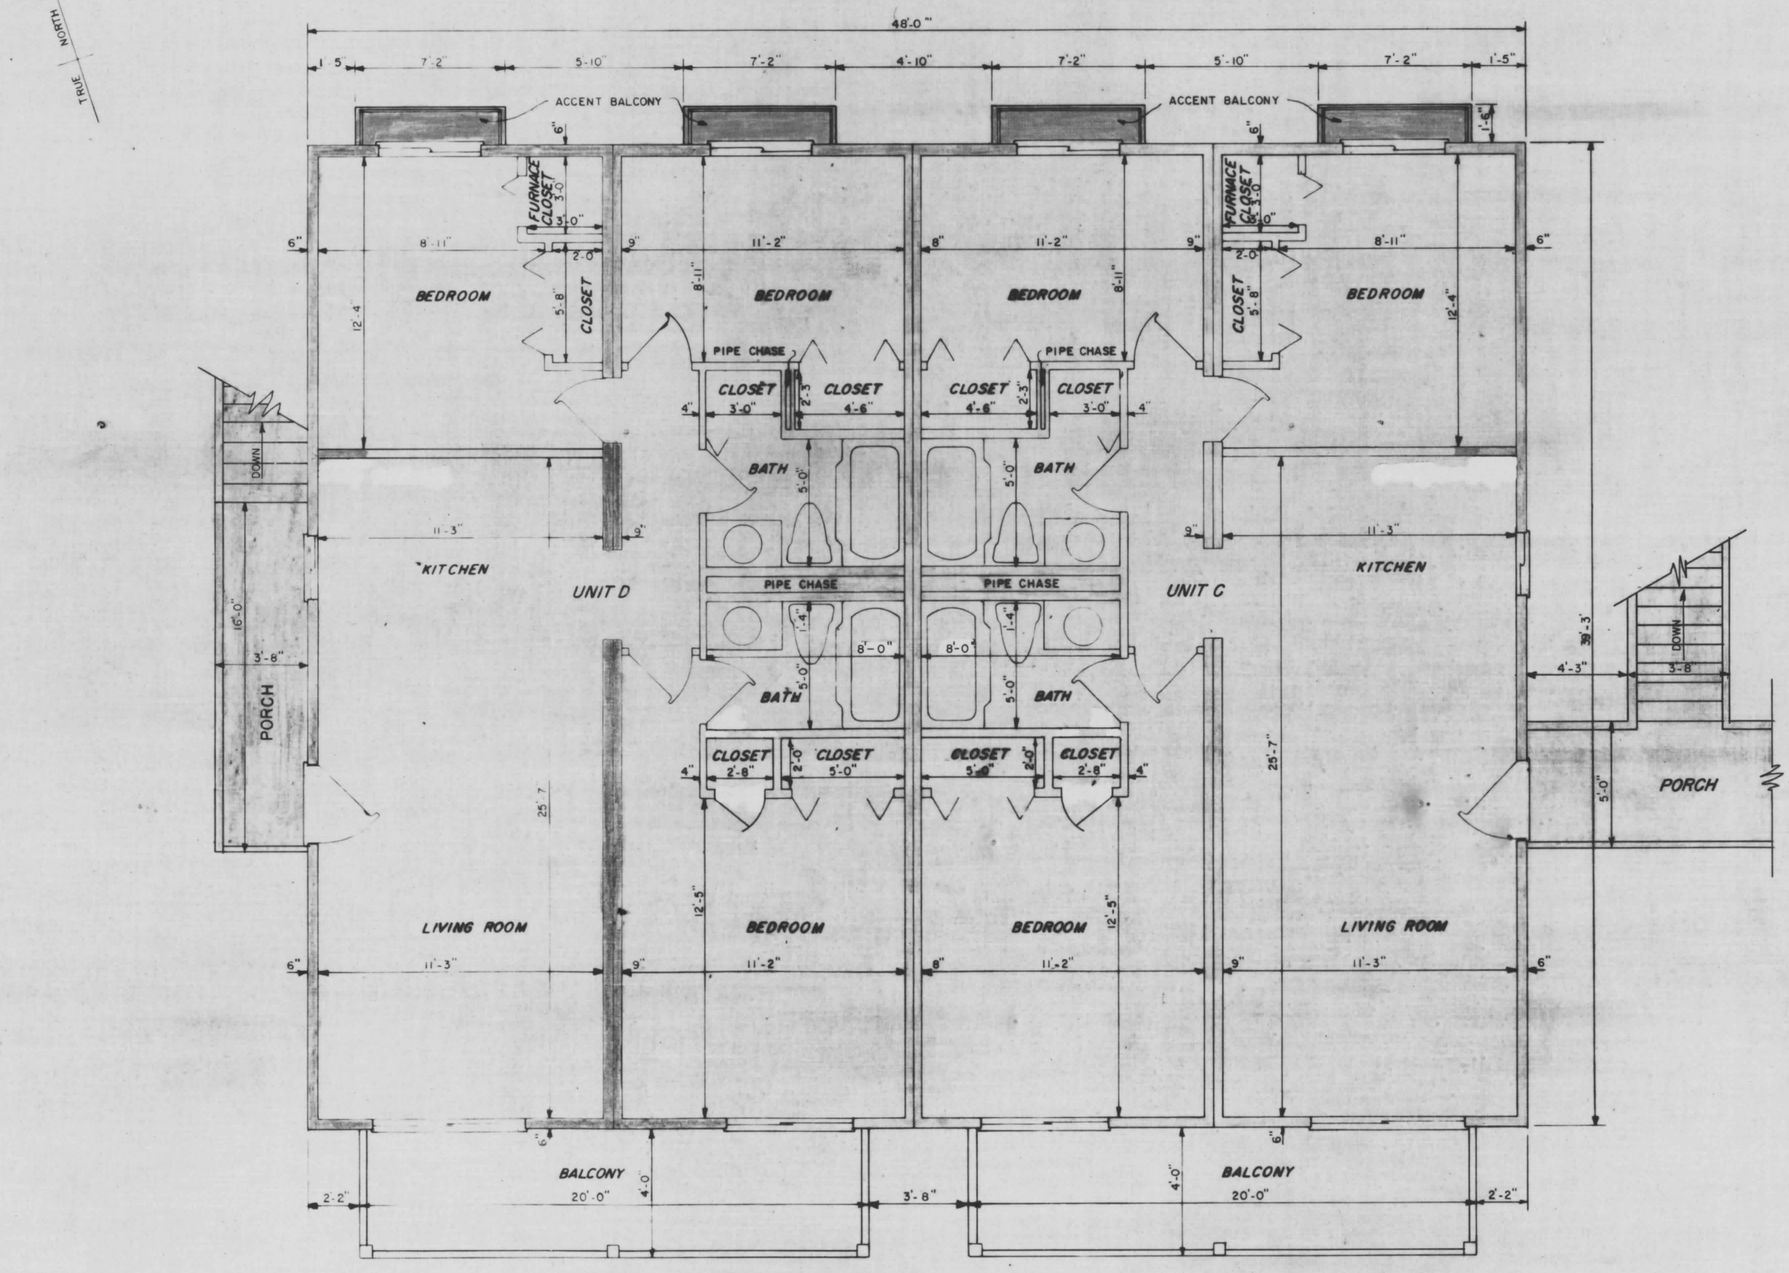

DENOTES UNIT ELEMENT

DENOTES GENERAL COMMON ELEMENT

SECOND FLOOR PLAN

SCALE: 1/4"=1'-0"

PREPARED IN THE OFFICE OF
G. B. C. SURVEYS, INC.
OCEAN CITY, MARYLAND
APPROVED BY
George B. Cropper
GEORGE B. CROPPER P.E.
R.P.E. & L.S. No. 248

SURVEYED BY P.E. LOEWENSTIEN
DRAWN BY W.R. STULTZ
DATE JUNE 1973

MSA CSU 2157-821-6

SHEET 6 OF 15 SHEETS

Maryland State Archives