FWH 35/27 filed 6-25-73

MARINERS RETREAT CONDOMINIUM

OCEAN CITY, WORCESTER COUNTY, MARYLAND

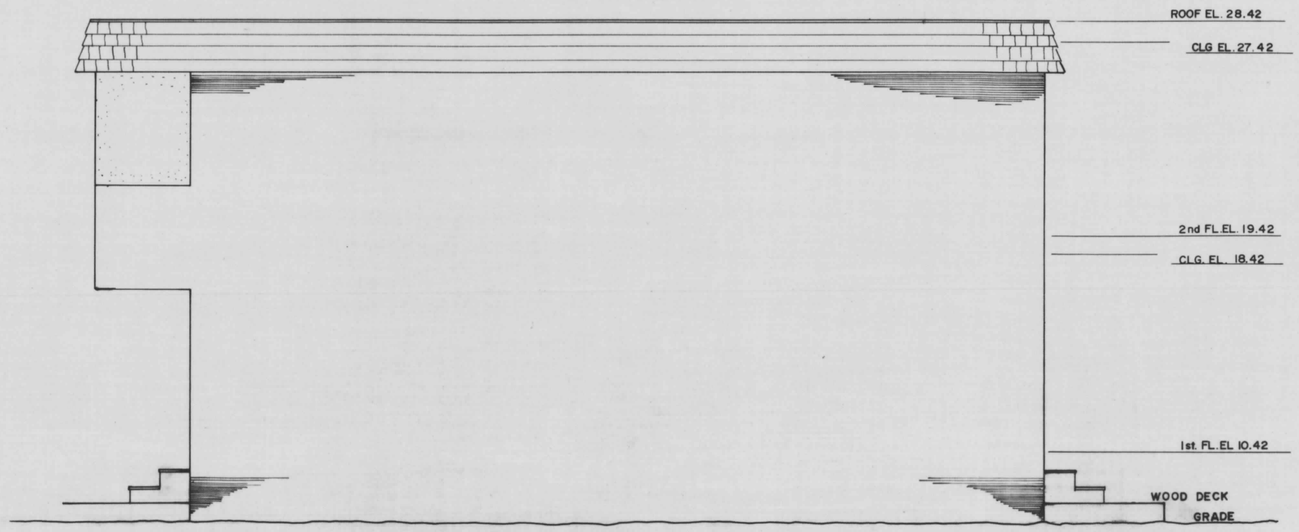

EAST ELEVATION - BLDG. "B"

SCALE: 1/4" = 1'-0"

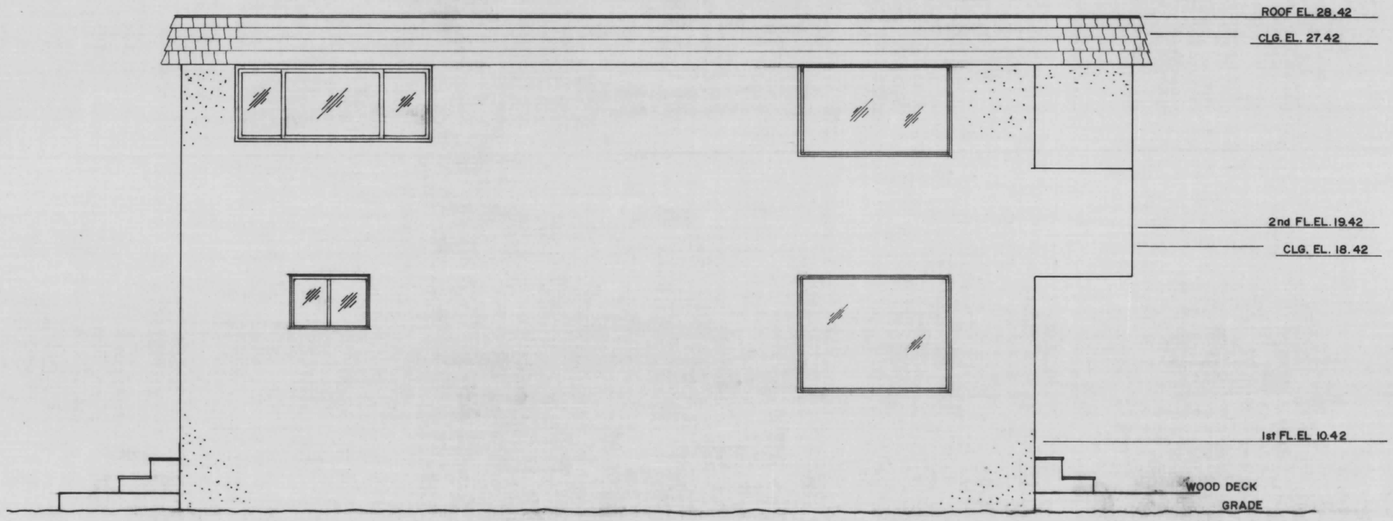

ALL ELEVATIONS SHOWN ARE IN FEET ABOVE M.L.W. IN THE ATLANTIC OCEAN AT OCEAN CITY, MARYLAND, 1929 DATUM.

WEST ELEVATION - BLDG. "B"

SCALE: 1/4" - 1'-0"

PREPARED IN THE OFFICE OF
G. B. C. SURVEYS, INC.
OCEAN CITY, MARYLAND
APPROVED BY
George B. Cropper
GEORGE B. CROPPER
P. E. & L. S. No. 248

SURVEYED BY P.E. LOWENSTIEN
DRAWN BY W.R. STULTZ
DATE MAY 1973

SHEET 10 OF 11 SHEETS

MSA CSU 2157-822-10

Maryland State Archives