FWH 35/23 filed 6-25-73

MARINERS RETREAT CONDOMINIUM

OCEAN CITY, WORCESTER COUNTY, MARYLAND

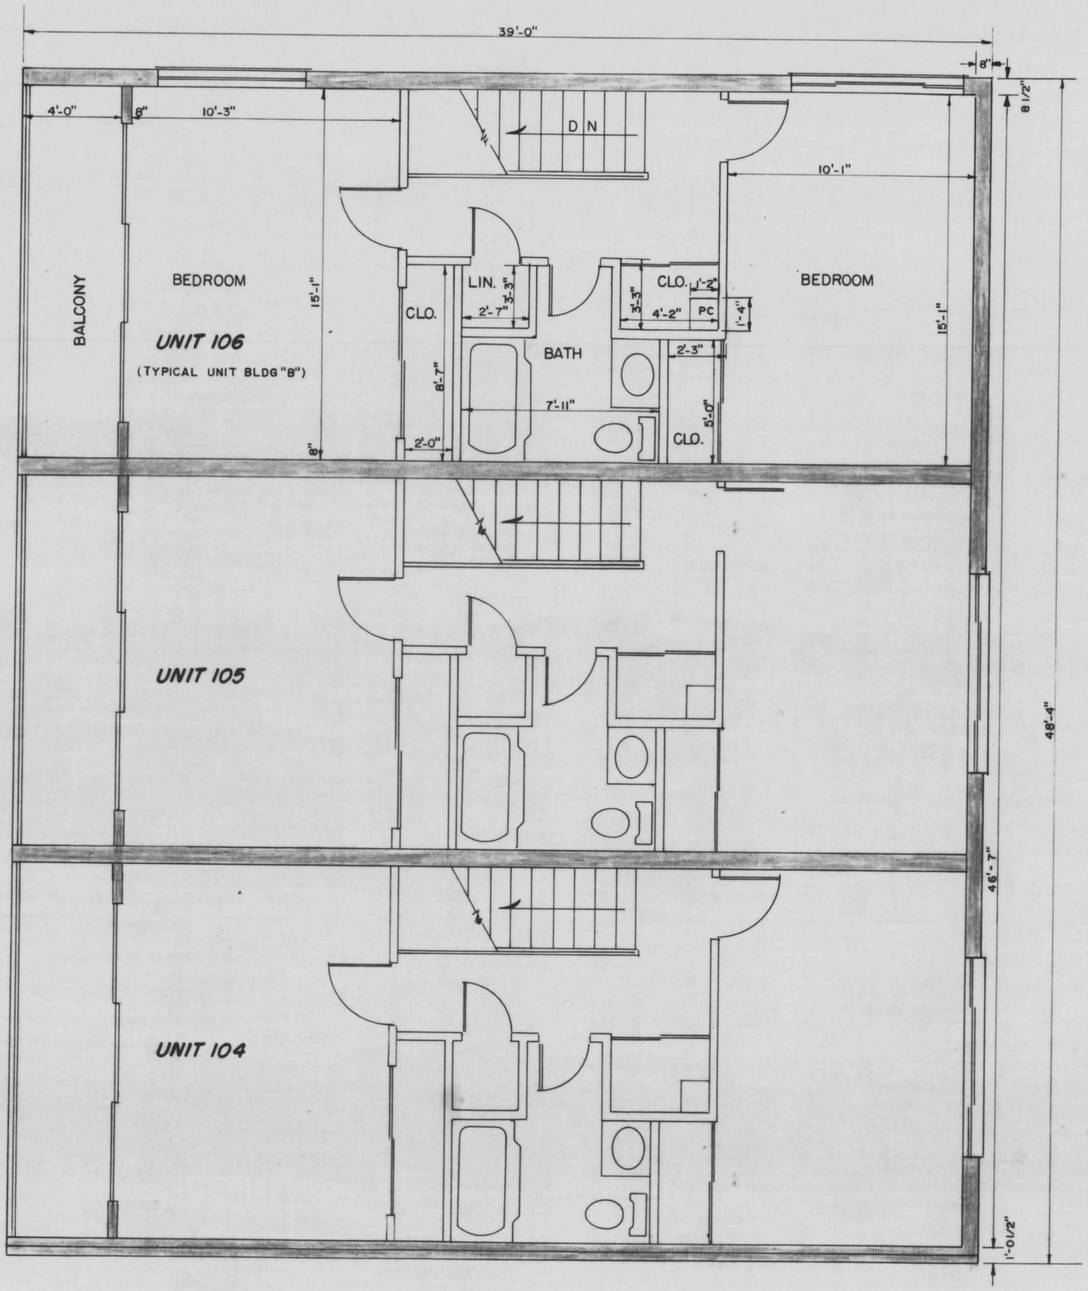

TRUE NORTH

DENOTES GENERAL COMMON ELEMENT

DENOTES UNIT

PC DENOTES PIPE CHASE

2nd FLOOR PLAN - BLDG. "B"

SCALE: 1/4"=1'-0"

PREPARED IN THE OFFICE OF
G. B. C. SURVEYS, INC.
OCEAN CITY, MARYLAND
APPROVED BY
George B. Cropper
GEORGE B. CROPPER, P.E.
R. P. E. & L. S. No. 248

SURVEYED BY	P.E. LOEWENSTIEN
DRAWN BY	W.R. STULTZ
DATE	MAY 1973

SHEET 6 OF 11 SHEETS

MSA CSU 2157-822-6

Maryland State Archives