FWH 35/32 filed 6-25-73

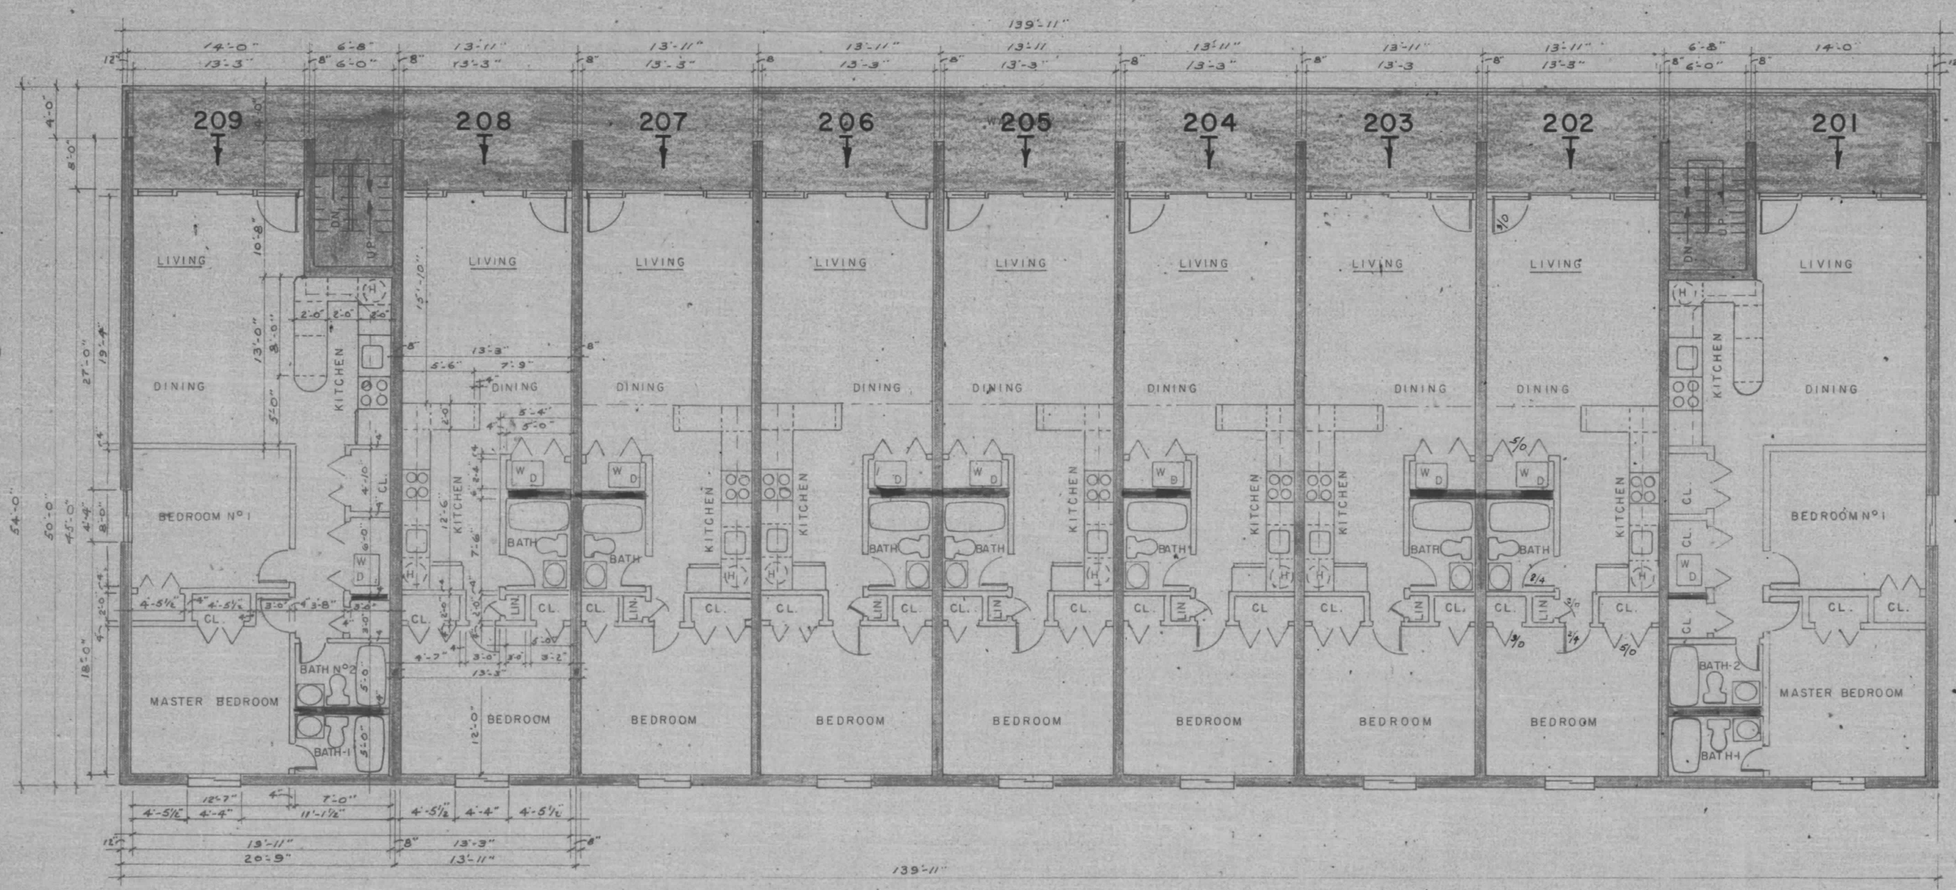

SECOND FLOOR PLAN

SCALE: 1/8" = 1'-0"

NOTE:
ALL DIMENSIONS & INDICATIONS, TYPICAL ALL UNITS

GRAND VIEW
CONDOMINIUM APARTMENTS

G.K. INDUSTRIES, INC. 17 x 22 CONDOMINIUM FORM No. 7202

Drawings Prepared in the office of G.K. INDUSTRIES, INC., P.O. Box 532, Ocean City, Maryland. Dr. by: W.S.A. Date: FEB. 1973 Job No. 72-008 SHEET 4 OF 8

MSA C54 2157-823-4

Maryland State Archives