FWH 35/72 filed 7-13-73

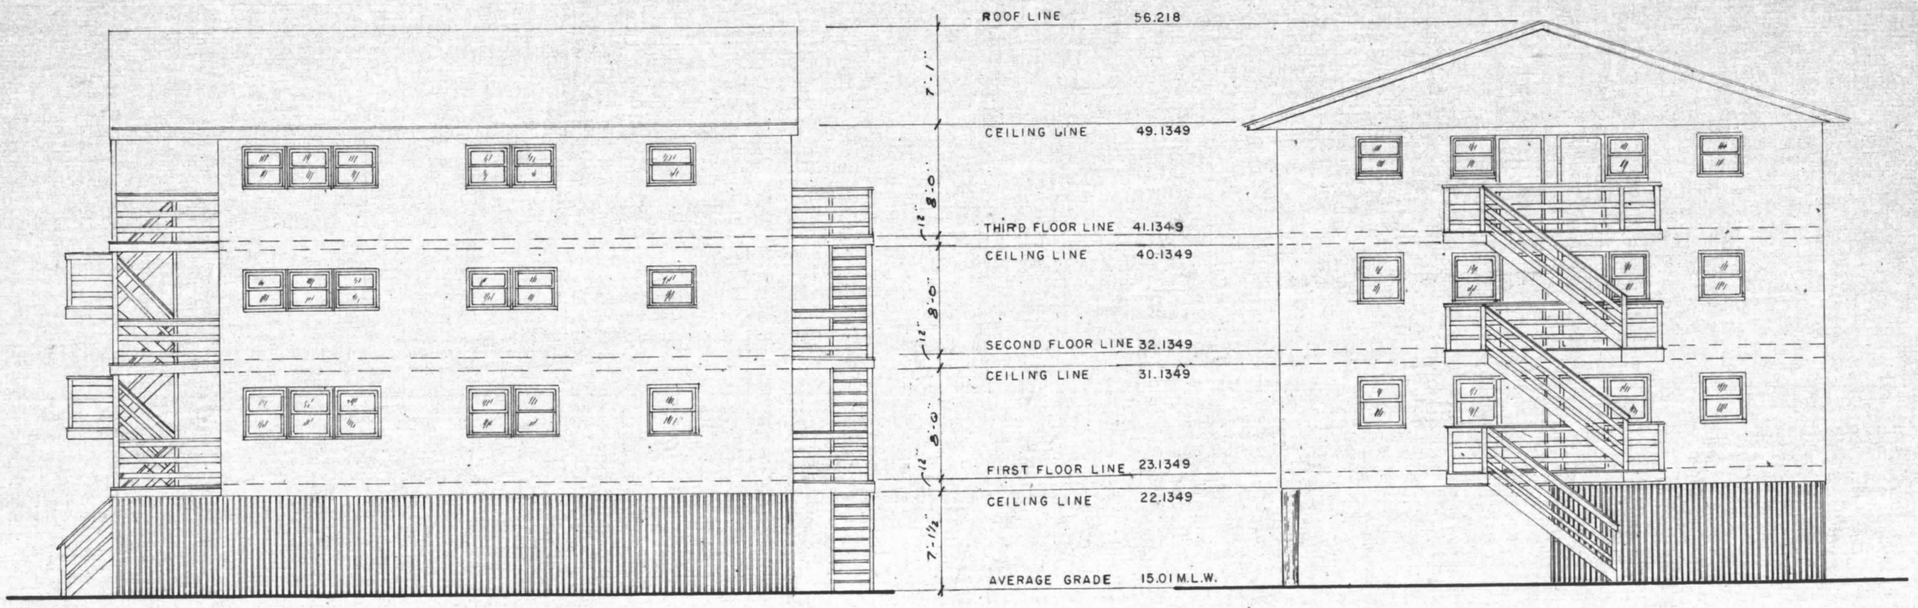

EAST ELEVATION

NORTH ELEVATION

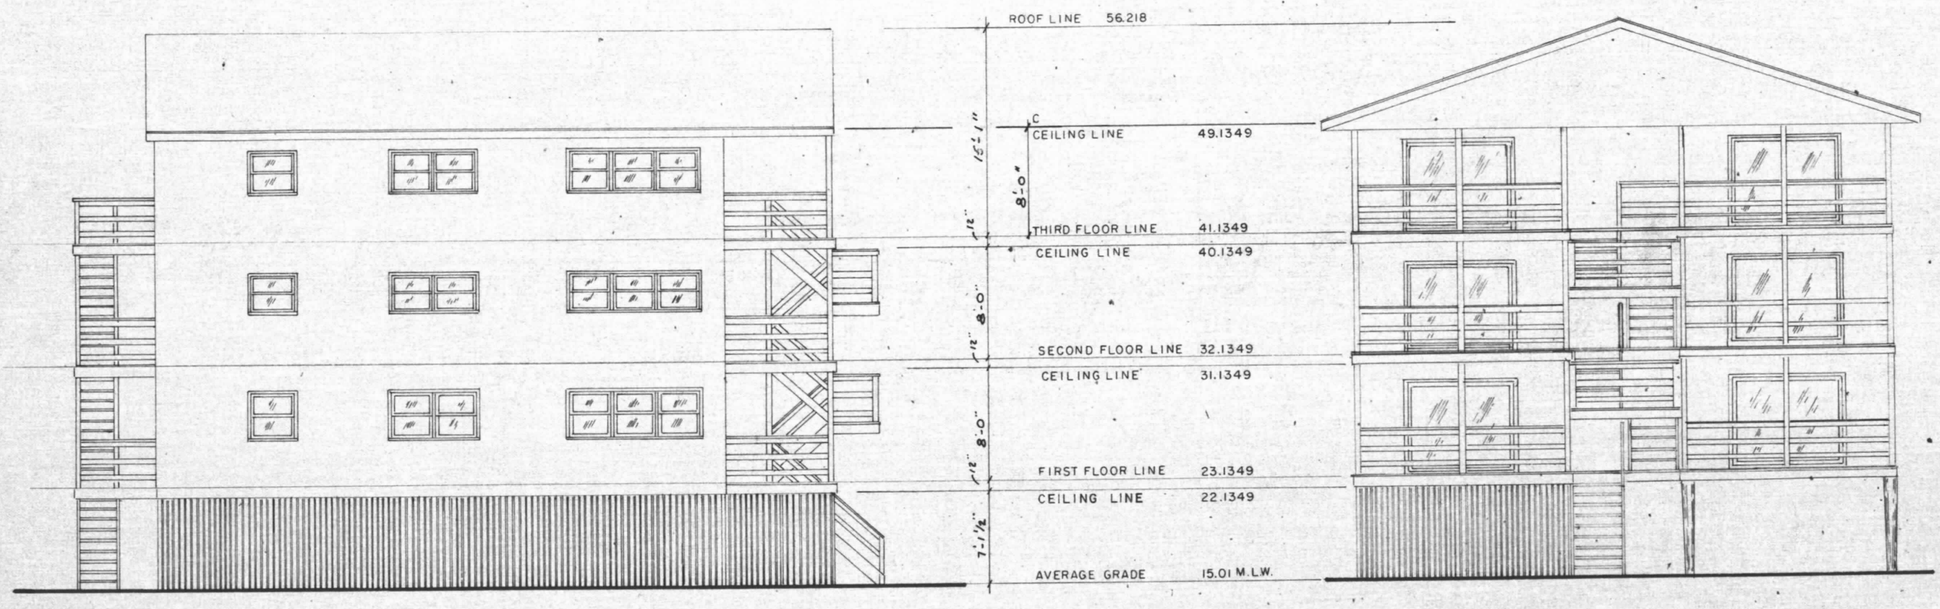

WEST ELEVATION

SCALE: 1/8"= 1'-0"

SOUTH ELEVATION

NOTE;
ELEVATION IN FEET FROM M.L.W. ATLANTIC OCEAN
OCEAN CITY, MARYLAND, ESTABLISHED 1962 U.S.C.G.S.

STATE OF MARYLAND
EMIL GEORGE GERMANOS
No. 6894
REGISTERED
PROFESSIONAL ENGINEER

SEA WAVE

CONDOMINIUM APARTMENTS

SHEET 6 OF 7

G.K. INDUSTRIES, INC. 17 x 22 CONDOMINIUM FORM No. 7202

Drawings Prepared in the office of G. K. INDUSTRIES, INC., P.O. Box 532, Ocean City, Maryland. Dr. by: W.S.A. Date: 4-1973 Job No. 72-017

MSA CSU 2157-826-6

Maryland State Archives