FWH 36/32 filed 7/23/73

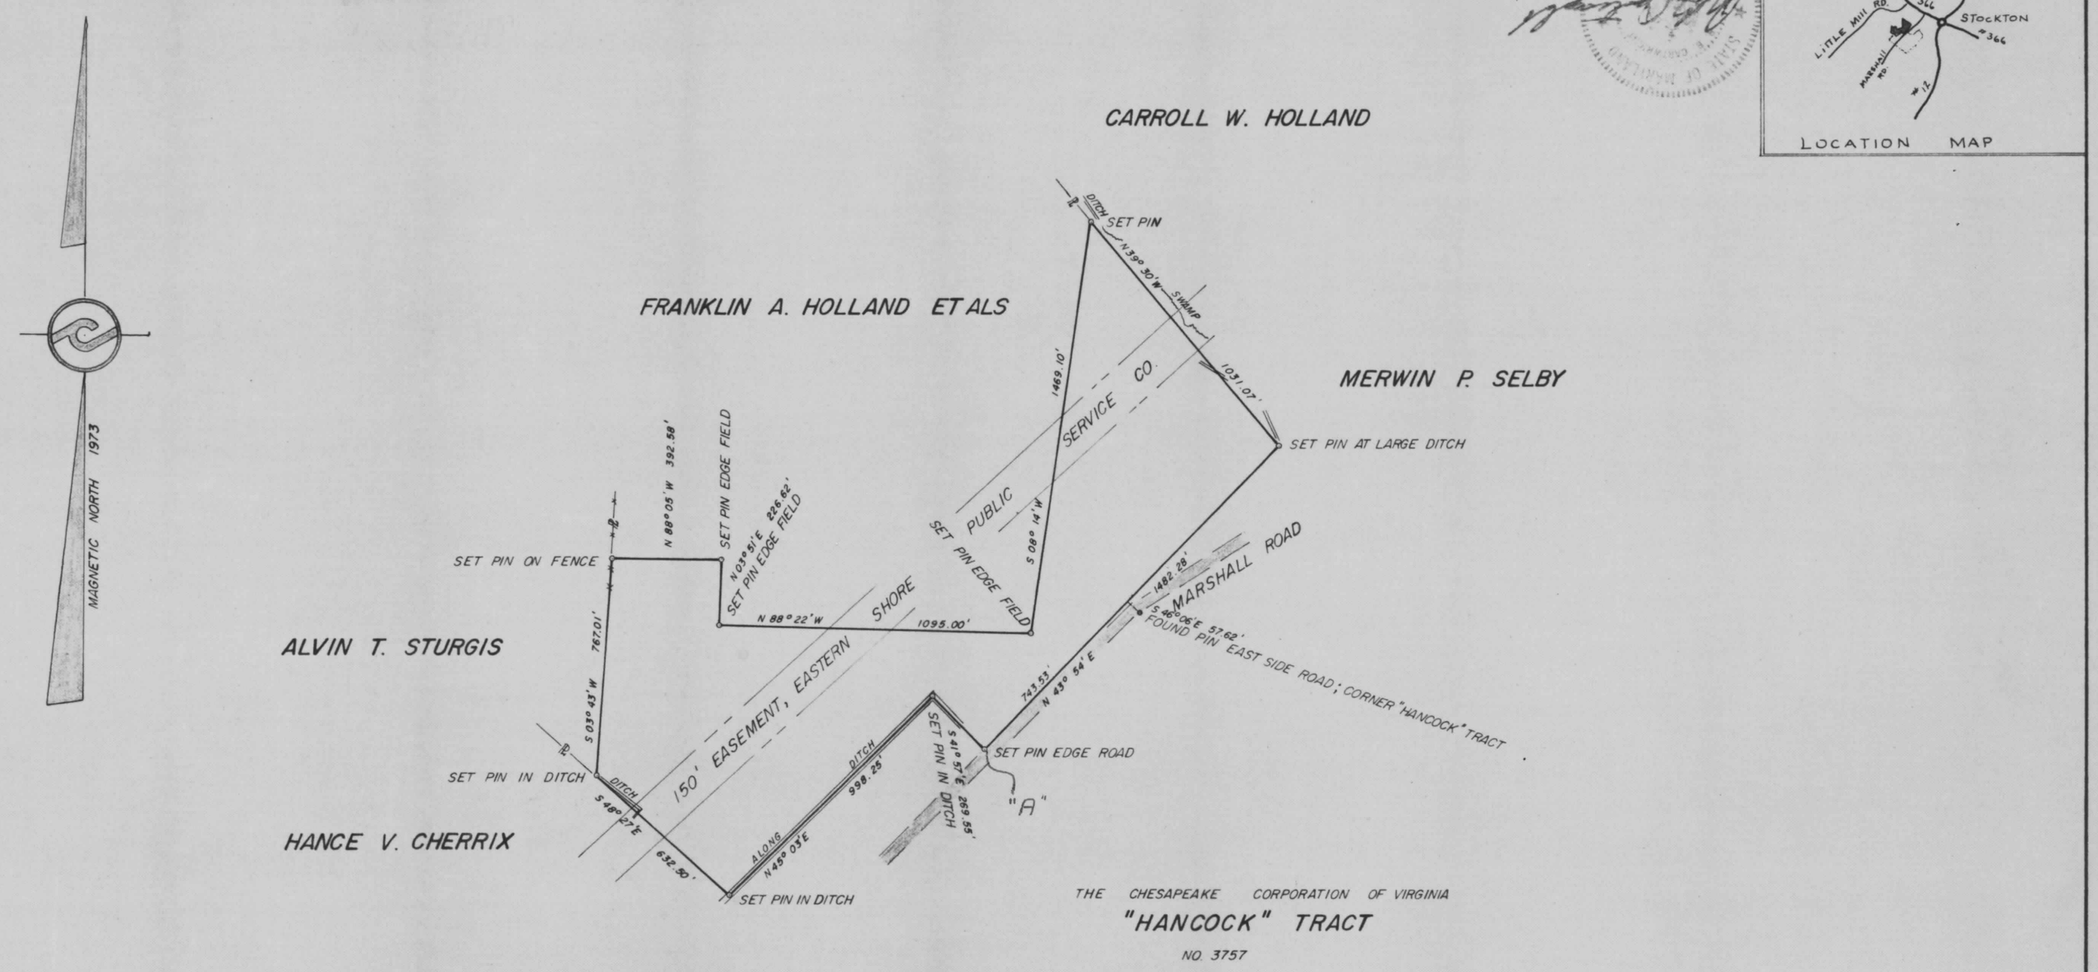

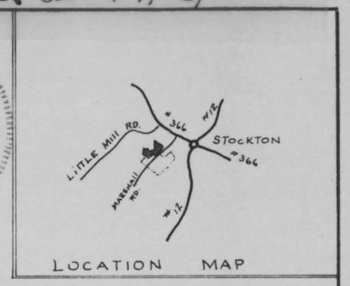

NOTE: THIS PLAT IS MADE TO AGREE WITH DEED DISCRIPTIONS, GROUND EVIDENCE, AND LOCAL INFORMATION, AS NEAR AS POSSIBLE.

THE
CHESAPEAKE CORPORATION
OF VIRGINIA

TRACT NAME HOLLAND
DISTRICT EIGHT ELECTION
COUNTY WORCESTER
STATE MARYLAND
SCALE 1" = 400'
A.F.G.
DATE APRIL 6, 1973
CERTIFIED SURVEYOR

AREA = 37.12 ACRES
LESS 5.44 ACRES IN EASEMENT FOR E.S.P.S. CO.
31.68 ACRES

OCE—ELLIOTT, INC., PGH., PA. REORDER 10-25076A

MSA CSU 2157-827

Maryland State Archives