FWH 36/21 Filed 7/19/73

ELEVATIONS IN FEET FROM M.L.W. ATLANTIC OCEAN, OCEAN CITY, MARYLAND. U.S.C.G.S. ESTABLISHED DATUM.

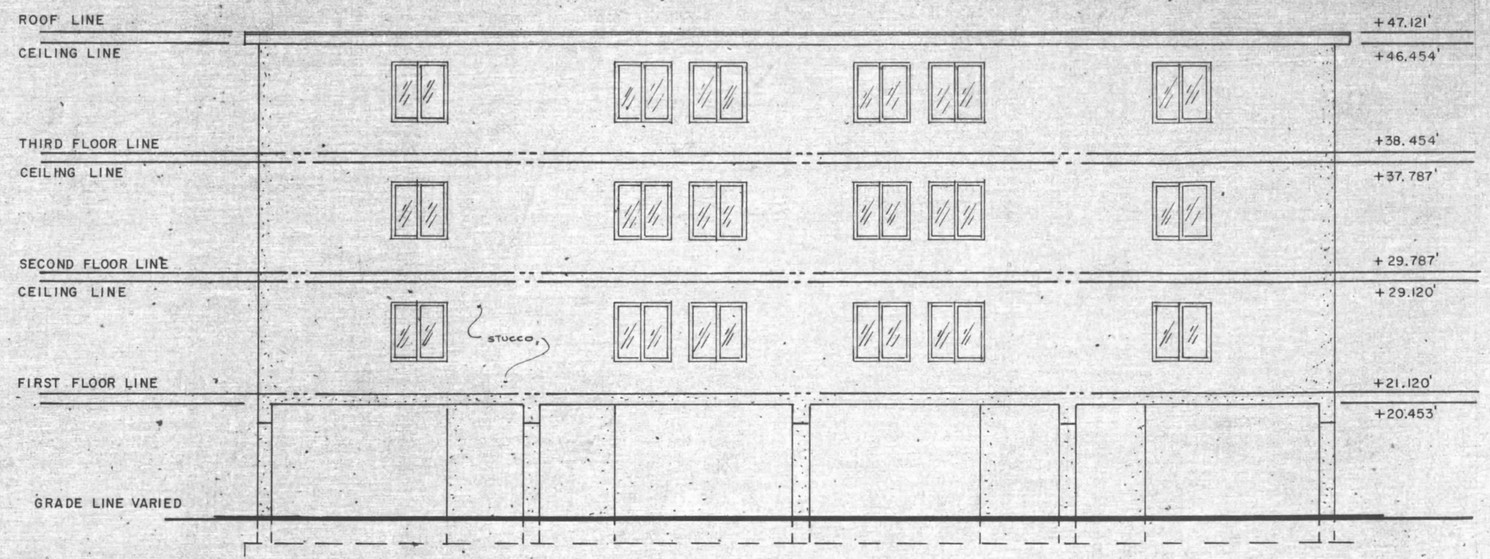

SOUTH ELEVATION

EAST ELEVATION

WEST ELEVATION, IDENTICAL OPPOSITE HAND VIEW.

NORTH ELEVATION

SCALE: 1/8"=1'-0"

STATE OF MARYLAND
FRITZ GEORGE GERMANOS
No. 4994
REGISTERED
PROFESSIONAL ENGINEER

G.K. INDUSTRIES, INC. 17 x 22 CONDOMINIUM FORM No. 7202

124 EAST TWO

SHEET 6 OF 7

Drawings Prepared in the office of G.K. INDUSTRIES, INC., P.O. Box 532, Ocean City, Maryland. Dr. by: HGK Date: MAY 1973 Job No. 72-046

MSA CSU 2157-832-6

Maryland State Archives