81 BEACH HILL CONDOMINIUM

FWH 36/73 Filed 8/2/73

OCEAN CITY, WORCESTER COUNTY, MARYLAND

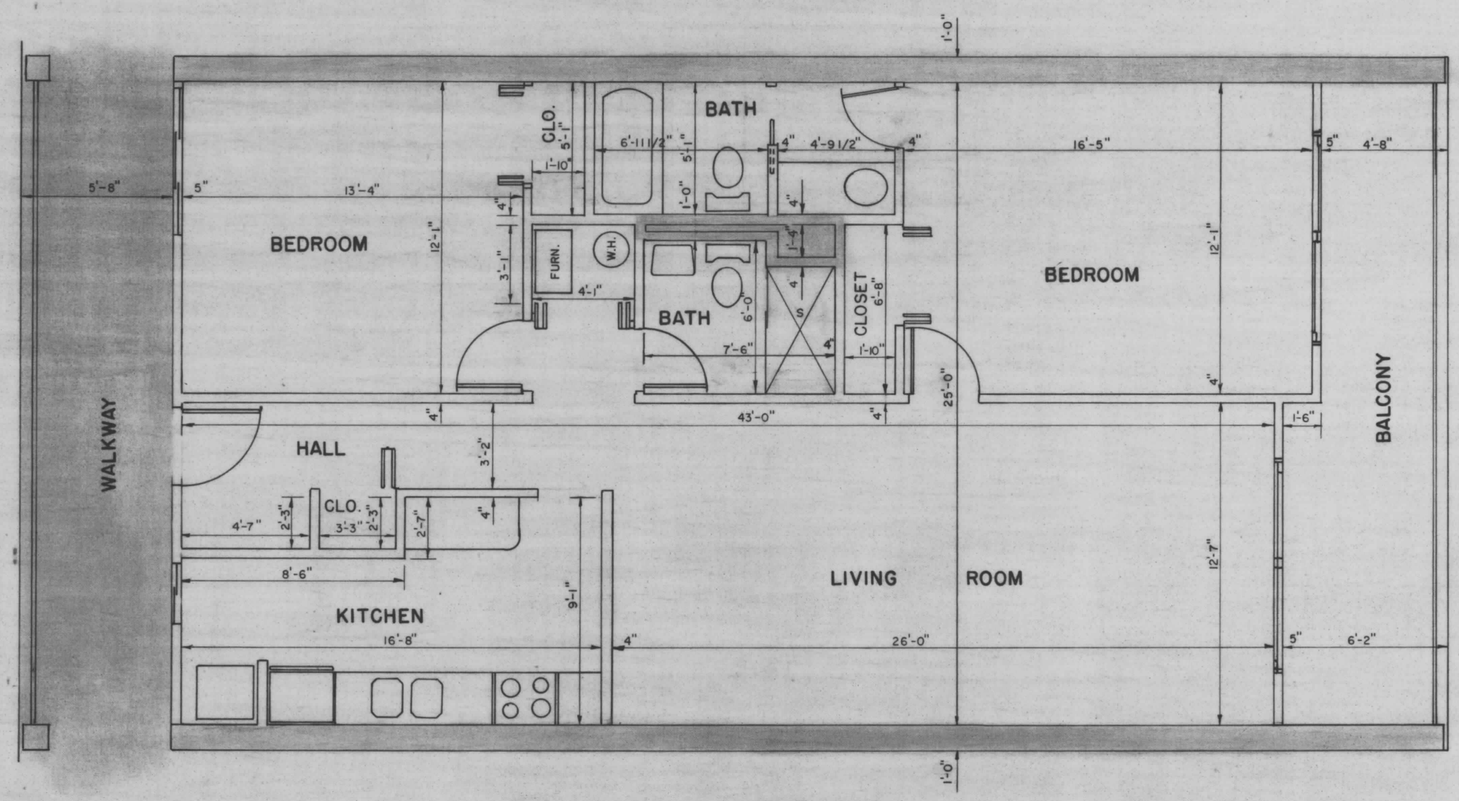

TYPICAL 2 BEDROOM FLOOR PLAN

SCALE: 1/4"=1'-0"

DENOTES GENERAL COMMON ELEMENT

DENOTES UNIT ELEMENT

FOR OVERALL DIMENSIONS SEE FLOOR PLANS ON SHEETS 5-14

UNITS OPPOSITE HAND OF TYPICAL 103, 105, 107, 203, 205, 207, 210, 303, 305, 307, 310, 403, 405, 407, 410, 503, 505, 507, 510.

SHEET 15 OF 21 SHEETS

PREPARED IN THE OFFICE OF
G. B. C. SURVEYS, INC.
OCEAN CITY, MARYLAND
APPROVED BY
George B. Crippen
GEORGE B. CRIPPEN, P. E.
R. P. E. & L. S. No. 246

SURVEYED BY H. L. PURNELL
DRAWN BY Z. A. KREBECK
DATE JULY 1973

MSA CSU 2157-838-15

Maryland State Archives