81 BEACH HILL CONDOMINIUM

FWH36/74 Filed 8/2/73

OCEAN CITY, WORCESTER COUNTY, MARYLAND

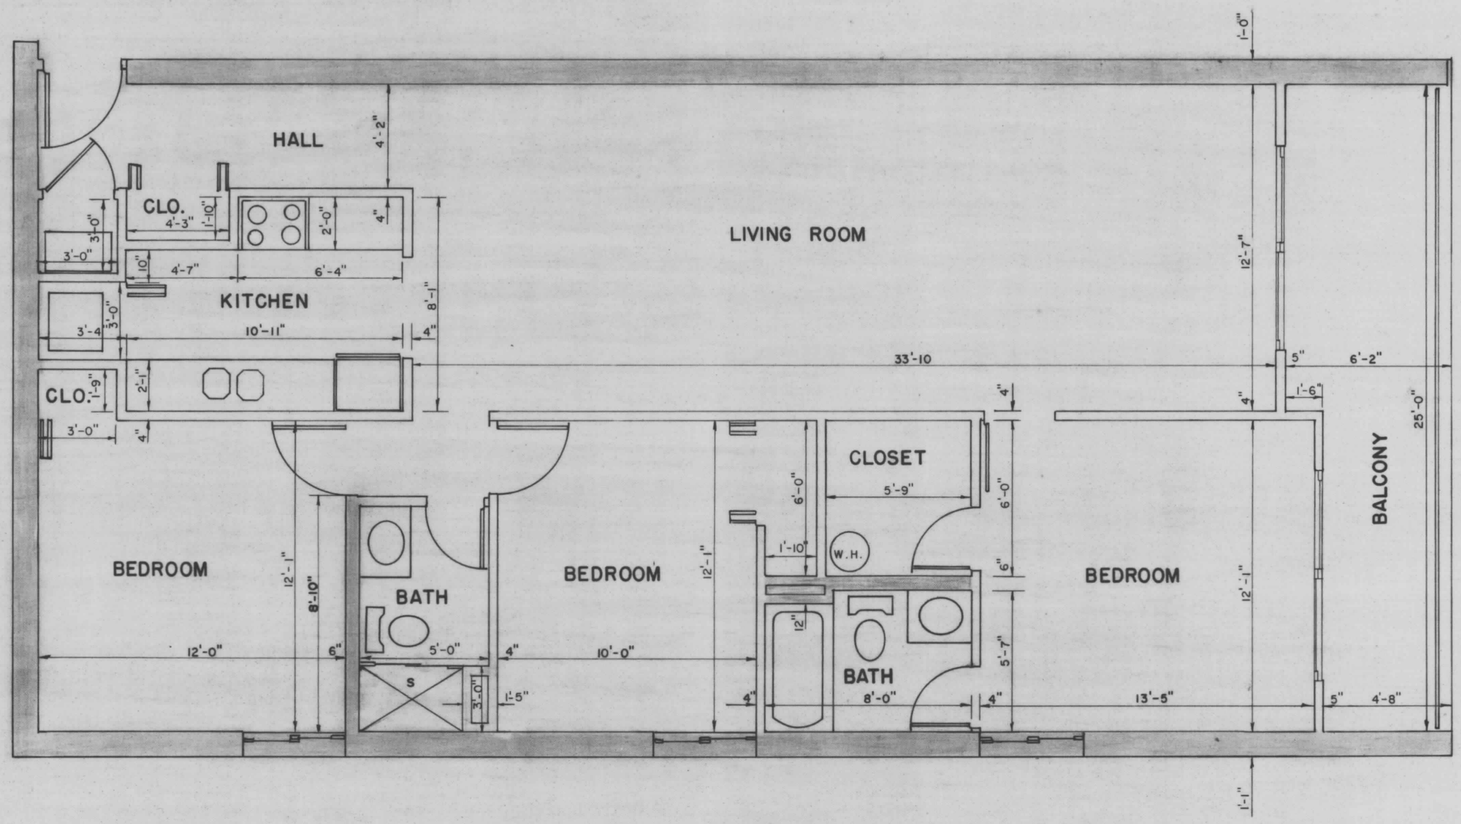

TYPICAL 3 BEDROOM FLOOR PLAN

SCALE: 1/4"=1'-0"

DENOTES GENERAL COMMON ELEMENT

DENOTES UNIT ELEMENT

FOR OVERALL DIMENSIONS SEE SHEETS 5-14

UNITS OPPOSITE HAND OF TYPICAL: 211,311,411,511.

PREPARED IN THE OFFICE OF
G. B. C. SURVEYS, INC.
OCEAN CITY, MARYLAND
APPROVED BY
George B. Croppe
GEORGE B. CROPPER, P.E.
R. P. E. & L. S. No. 248

SURVEYED BY H.L. PURNELL
DRAWN BY Z.A. KREBECK
DATE JULY 1973

SHEET 16 OF 21 SHEETS

MSA CSU 2152-838-16

Maryland State Archives