81 BEACH HILL CONDOMINIUM

FWH36/77 Filed 8/2/73

OCEAN CITY, WORCESTER COUNTY, MARYLAND

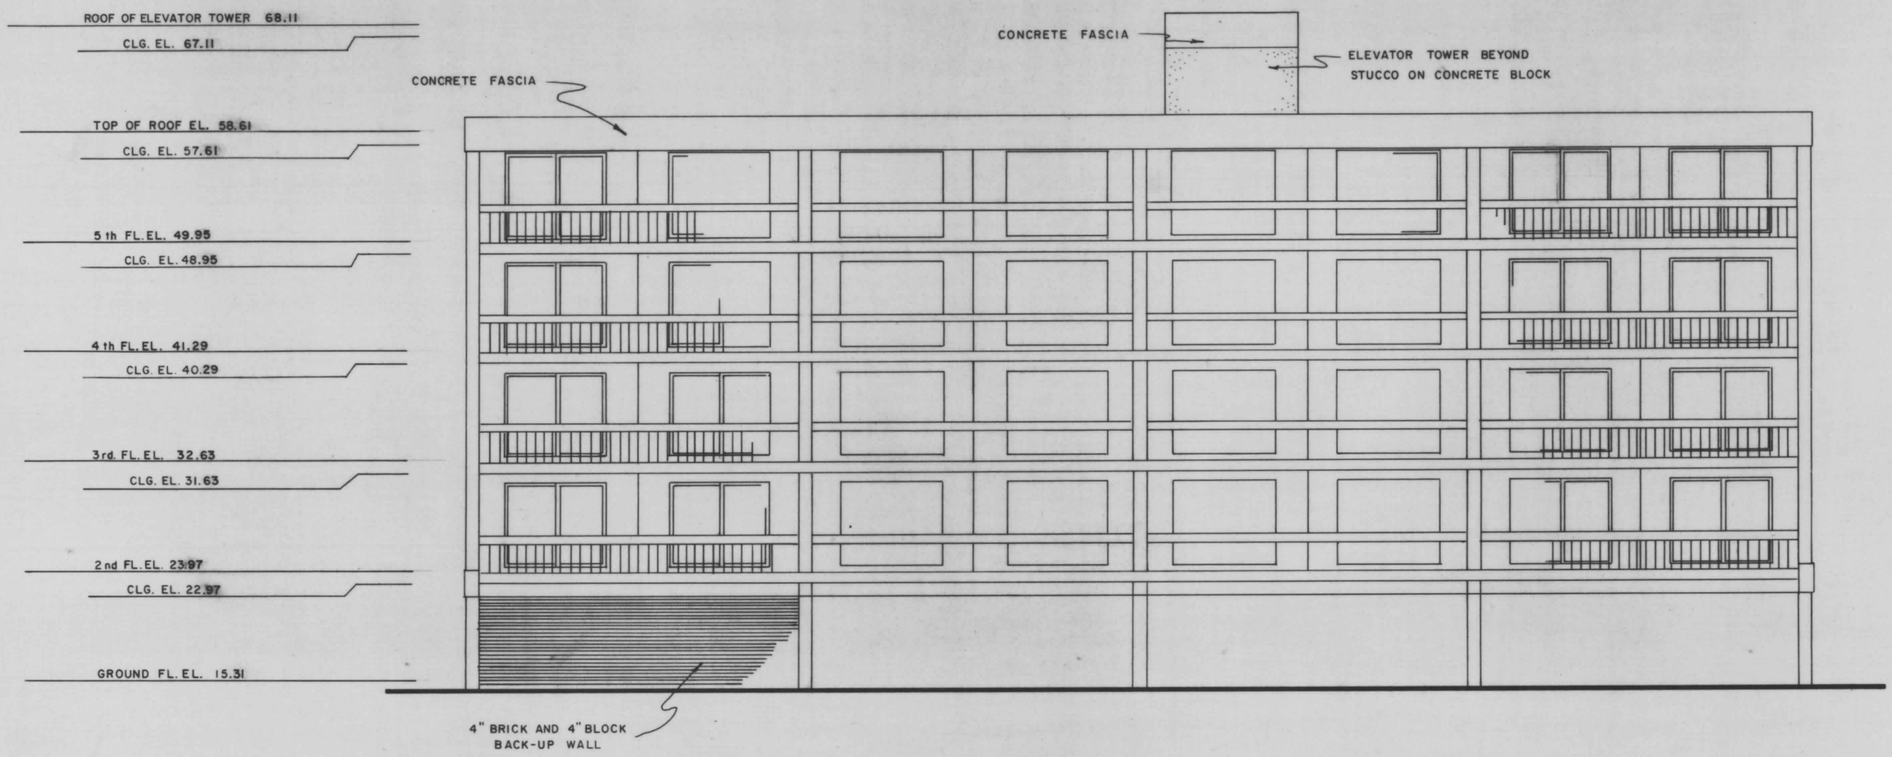

EAST ELEVATION

SCALE: 1/8" = 1-0'

ALL ELEVATIONS SHOWN ARE IN FEET
ABOVE MEAN LOW WATER IN THE ATLANTIC
OCEAN AT OCEAN CITY, MARYLAND,
1929 DATUM

PREPARED IN THE OFFICE OF
G. B. C. SURVEYS, INC.
OCEAN CITY, MARYLAND
APPROVED BY
George B. Croppa
GEORGE B. CROPPER, JR. E.
R. P. E. & L. S. No. 248
SURVEYED BY H.L. PURNELL
DRAWN BY Z.A. KREBECK
DATE JUNE 1973

SHEET 19 OF 21 SHEETS

MSA CSU 2157-838-19

Maryland State Archives