81 BEACH HILL CONDOMINIUM

FWH 36/64 Filed 8/2/73

OCEAN CITY, WORCESTER COUNTY, MARYLAND

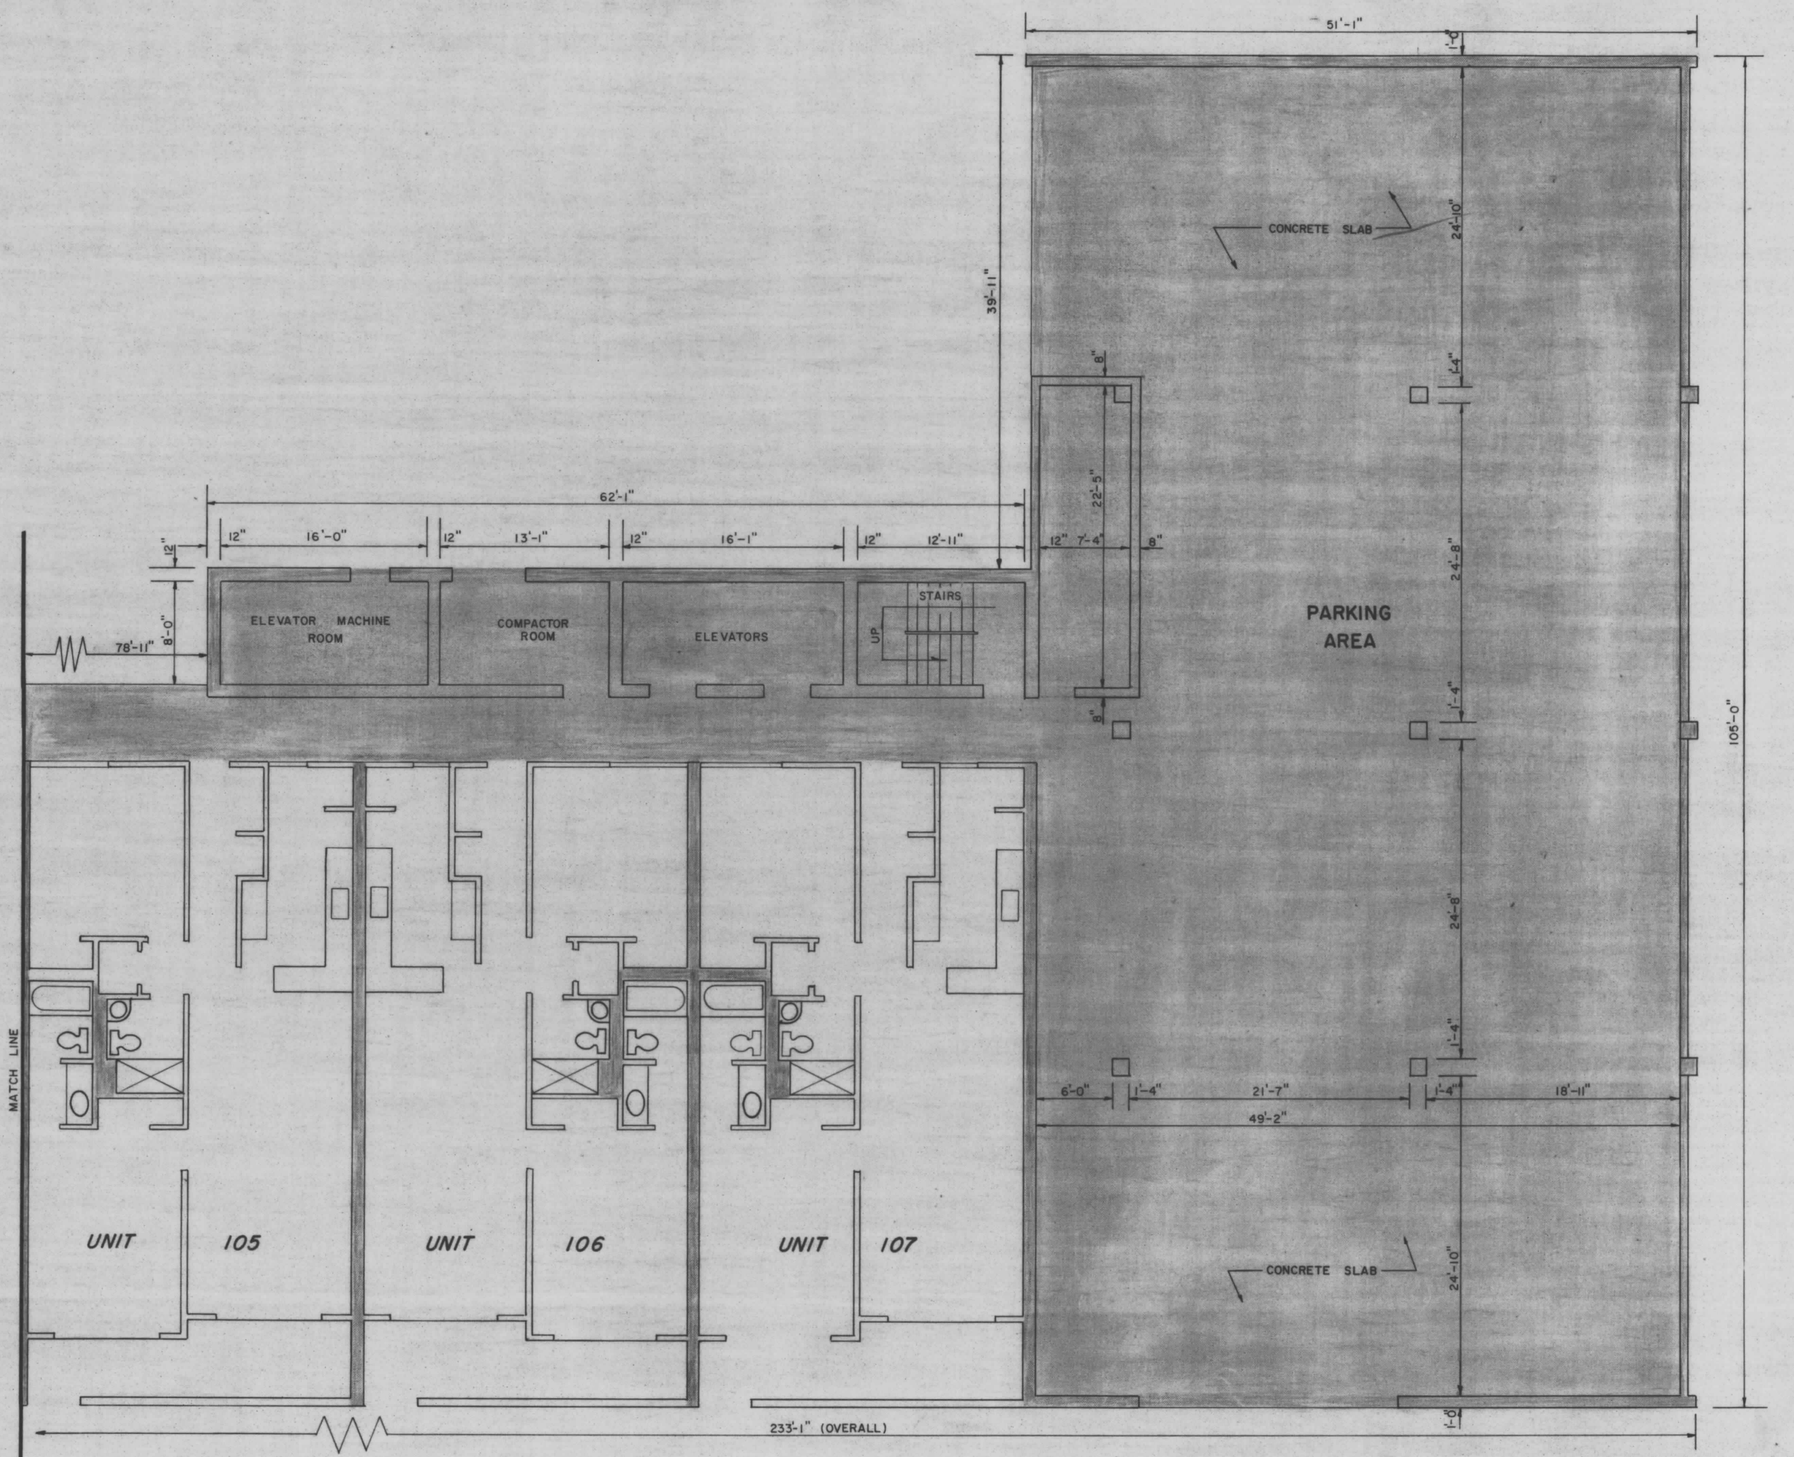

DENOTES GENERAL COMMON ELEMENT

DENOTES UNIT ELEMENT

FOR DETAILED DIMENSIONS REFER TO SHEETS 15

FIRST FLOOR PLAN

SCALE: 1/8"=1'-0"

PREPARED IN THE OFFICE OF
G. B. C. SURVEYS, INC.
OCEAN CITY, MARYLAND
APPROVED BY
George B. Crofter
GEORGE B. CROFTER, P. E.
R. P. E. & L. S. No. 248

SURVEYED BY H.L. PURNELL
DRAWN BY Z.A. KREBECK
DATE JULY 1973

SHEET 6 OF 21 SHEETS

MSA CSU 2157-838-6

Maryland State Archives