FWH 37/16 Filed 8-8-73

KNOWN LOCALLY AS
60th. STREET 50' wide
(PLATTED AS 27th STREET)

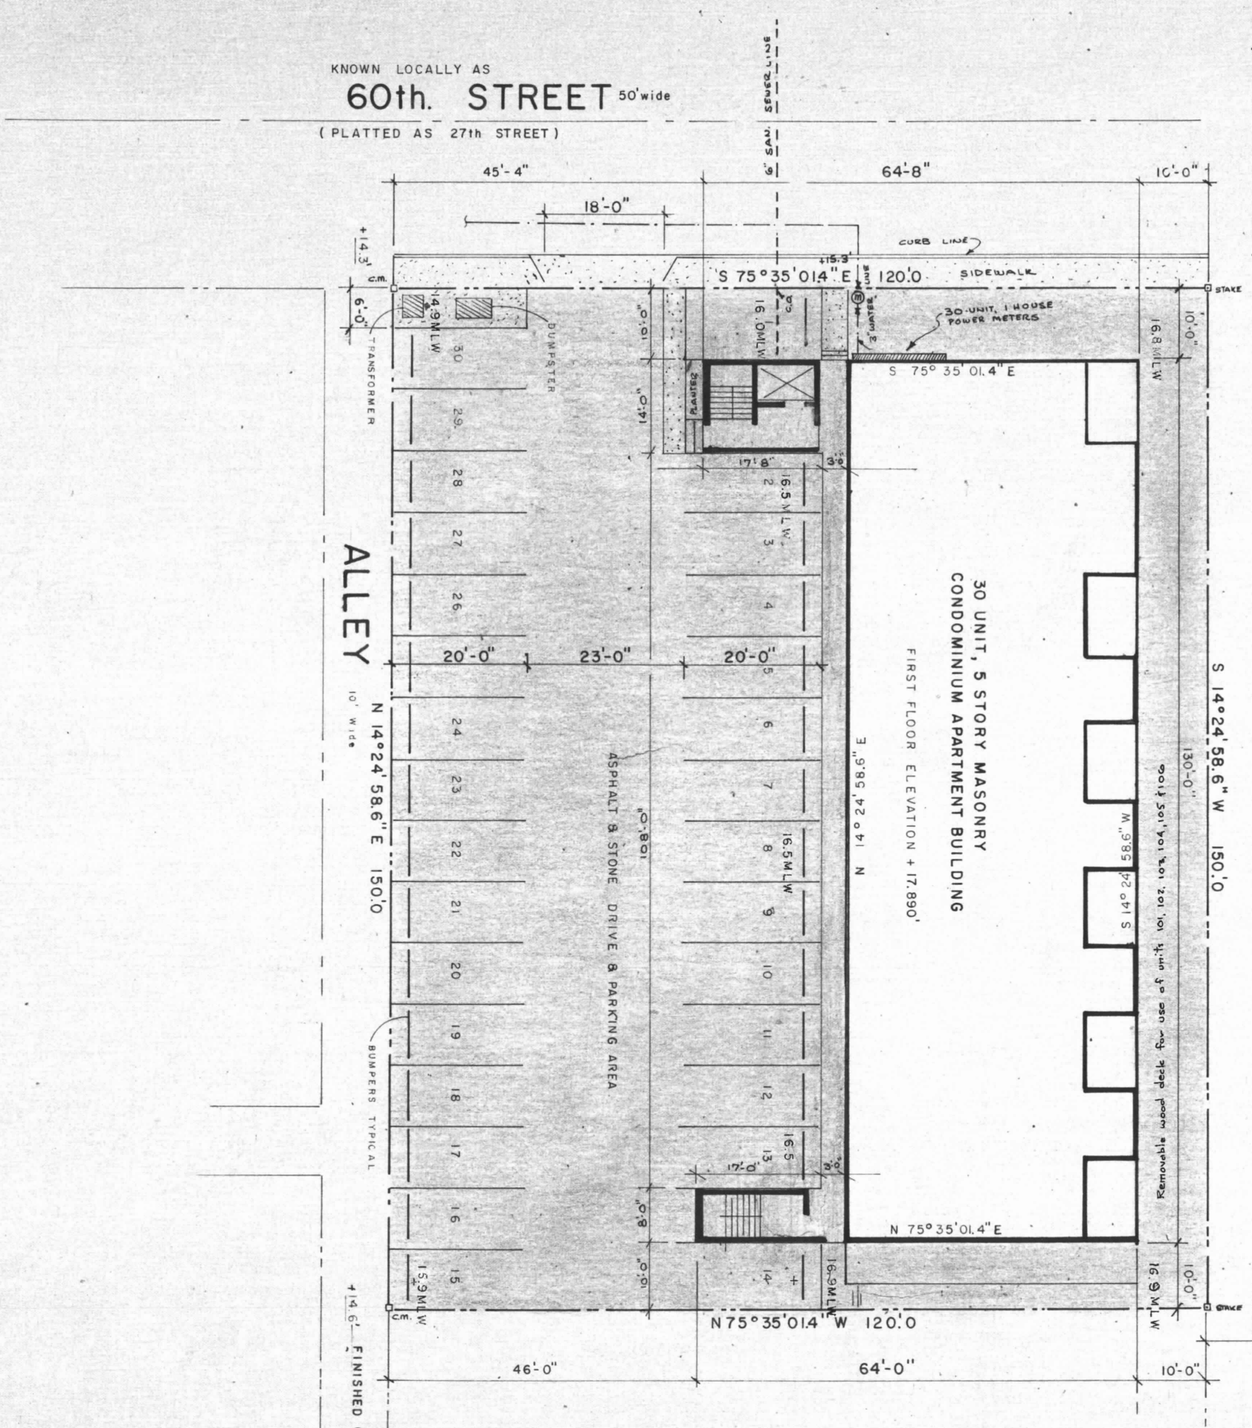

SITE & UTILITY PLAN

SCALE: 1/16"=1'-0"

ATLANTIC OCEAN

BEACH

Lots 3, 4 & 5
Block 27
Plat: ISLE OF WIGHT LAND CO.
OCEAN CITY
WORCESTER COUNTY
MARYLAND
Lot size: 150.0' x 120.0'
Lot area: 18,000 sq.ft.
Area of building at grade level (ground covered)
6,493.338 sq.ft.

STATE OF MARYLAND
EMIL GEORGE GERMANOS
No. 6894
REGISTERED
PROFESSIONAL ENGINEER

BOCA GRANDE

G.K. INDUSTRIES, INC. 17x22 CONDOMINIUM FORM No. 7202

Drawings Prepared in the office of G. K. INDUSTRIES, INC., P.O. Box 532, Ocean City, Maryland. Dr. by: W.S.A. Date: JUNE 1973 Job No. 72-073

SHEET 2 OF 12

MSA C54 2157-844-2

Maryland State Archives