JW H 37/39 Filed 8/8/73

SANDY LANE ESTATES CONDOMINIUM

OCEAN CITY, WORCESTER COUNTY, MARYLAND

BLDG. "A"

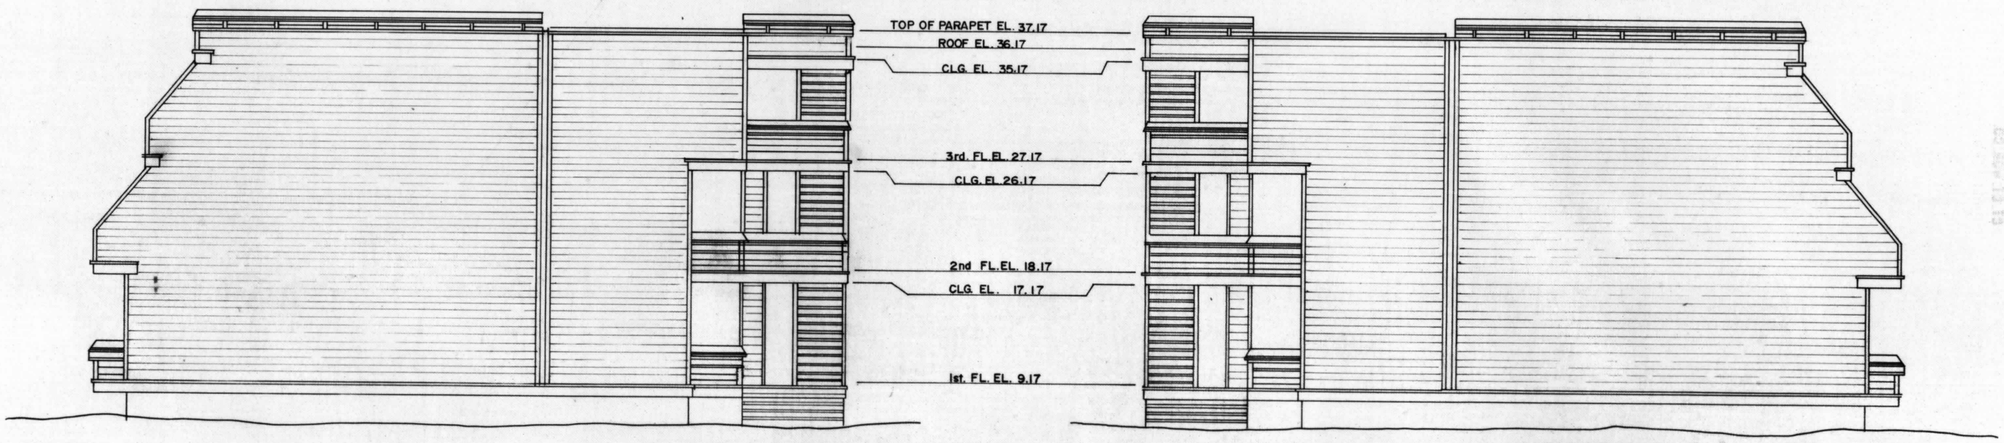

WEST ELEVATION
SCALE: 1/8" = 1'-0"

EAST ELEVATION
SCALE: 1/8" = 1'-0"

ELEVATIONS SHOWN ARE IN FEET ABOVE MEAN LOW WATER IN THE ATLANTIC OCEAN AT OCEAN CITY, MARYLAND, DATUM 1929.

PREPARED IN THE OFFICE OF
G. B. C. SURVEYS, INC.
OCEAN CITY, MARYLAND
APPROVED BY
George B. Cropper
GEORGE B. CROPPER, P.E.
R. P. E. & L. S. No. 248

SURVEYED BY	P.E. LOEWENSTIEN
DRAWN BY	W.R. STULTZ
DATE	MAY 1973

SHEET 12 OF 17 SHEETS

MSA CSU 2157-845-12

Maryland State Archives