Filed
JWH 37/43 8/8/73

SANDY LANE ESTATES CONDOMINIUM

OCEAN CITY, WORCESTER COUNTY, MARYLAND

BLDG. "C"

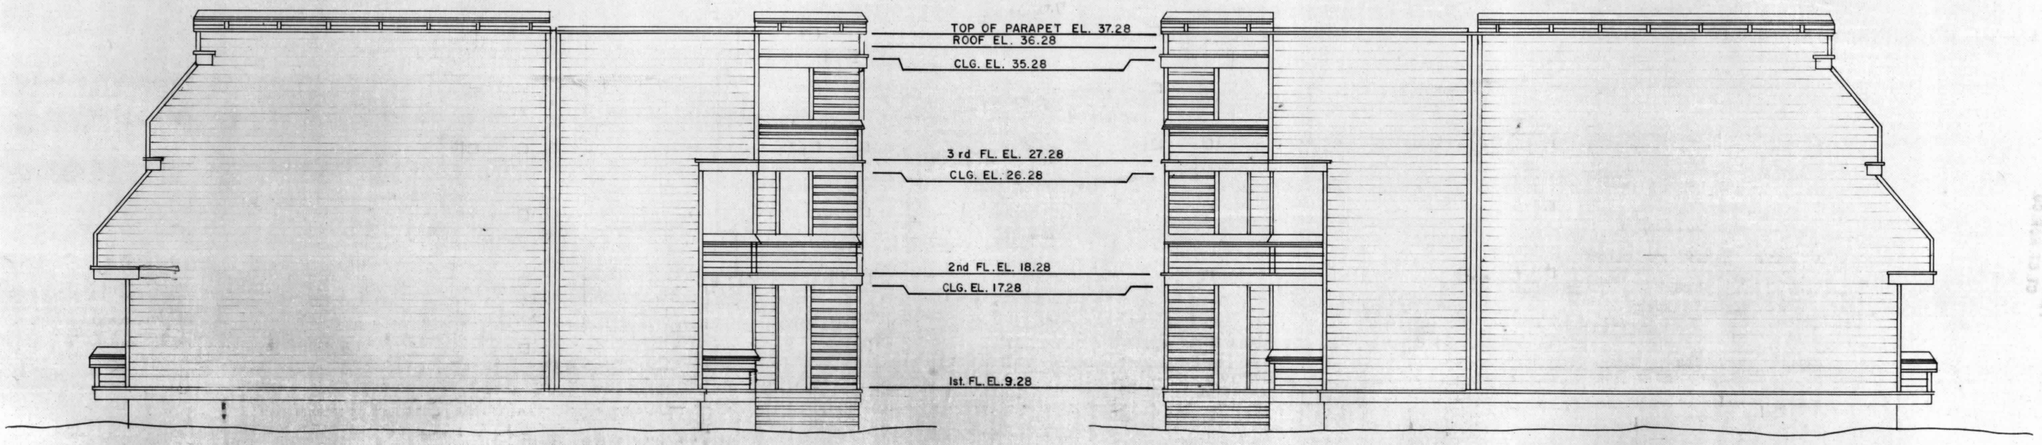

EAST ELEVATION

SCALE: 1/8"=1'-0"

WEST ELEVATION

SCALE: 1/8"=1'-0"

ELEVATIONS SHOWN ARE IN FEET ABOVE MEAN LOW WATER IN THE ATLANTIC OCEAN AT OCEAN CITY, MARYLAND, DATUM 1929.

PREPARED IN THE OFFICE OF
G. B. C. SURVEYS, INC.
OCEAN CITY, MARYLAND
APPROVED BY
George B. Cropper
GEORGE B. CROPPER
R. P. E. & L. S. No. 248

SURVEYED BY	P.E. LOEWENSTEIN
DRAWN BY	W.R. STULTZ
DATE	MAY 1973

MSA CS4 2157-845-16

Maryland State Archives