FWH 37/44 Filed 8/8/73

SANDY LANE ESTATES CONDOMINIUM

OCEAN CITY, WORCESTER COUNTY, MARYLAND

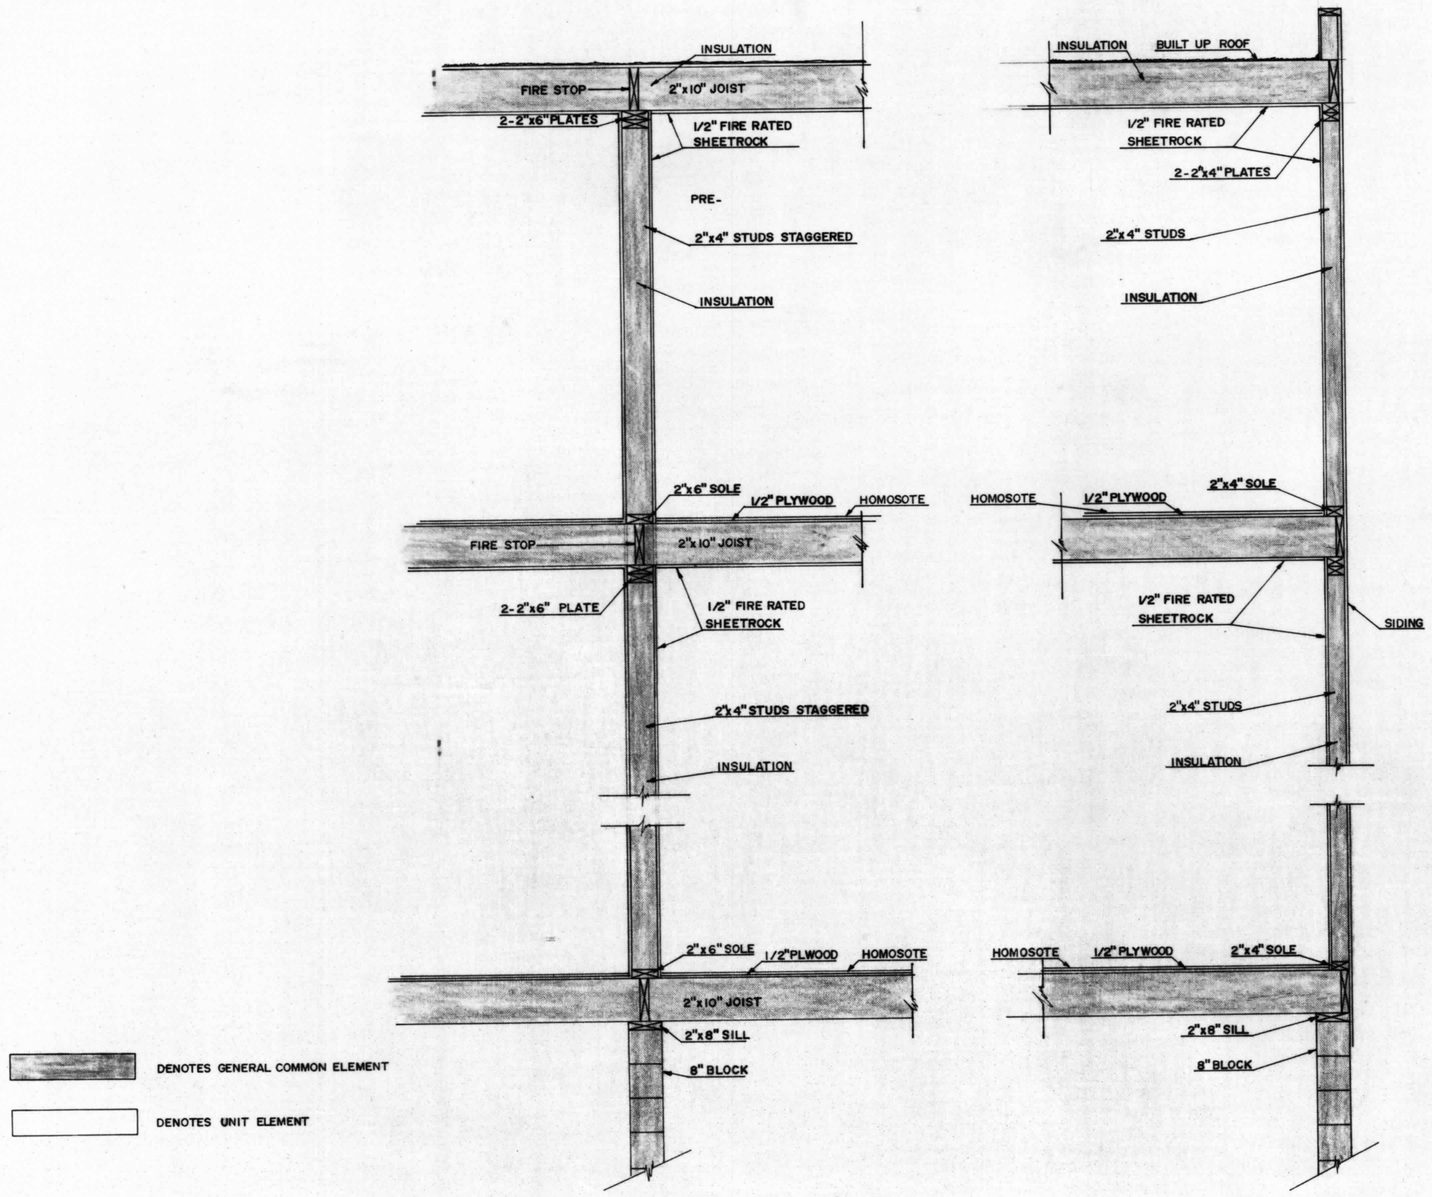

TYPICAL SECTION OF PARTY WALL

SCALE: 1/2"=1'-0"

TYPICAL SECTION OF OUTSIDE WALL

SCALE: 1/2"=1'-0"

PREPARED IN THE OFFICE OF
G. B. C. SURVEYS, INC.
OCEAN CITY, MARYLAND
APPROVED BY
George B. Cropper
GEORGE B. CROPPER
R. P. E. & L. S. No. 248

SURVEYED BY	P.E. LOEWENSTIEN
DRAWN BY	W.R.STULTZ
DATE	MAY 1973

SHEET 17 OF 17 SHEETS

MSA CS4 2157-845-17

Maryland State Archives