FWH 37/30 Filed 8-8-73

SANDY LANE ESTATES CONDOMINIUM

OCEAN CITY, WORCESTER COUNTY, MARYLAND

BLDG. "B"

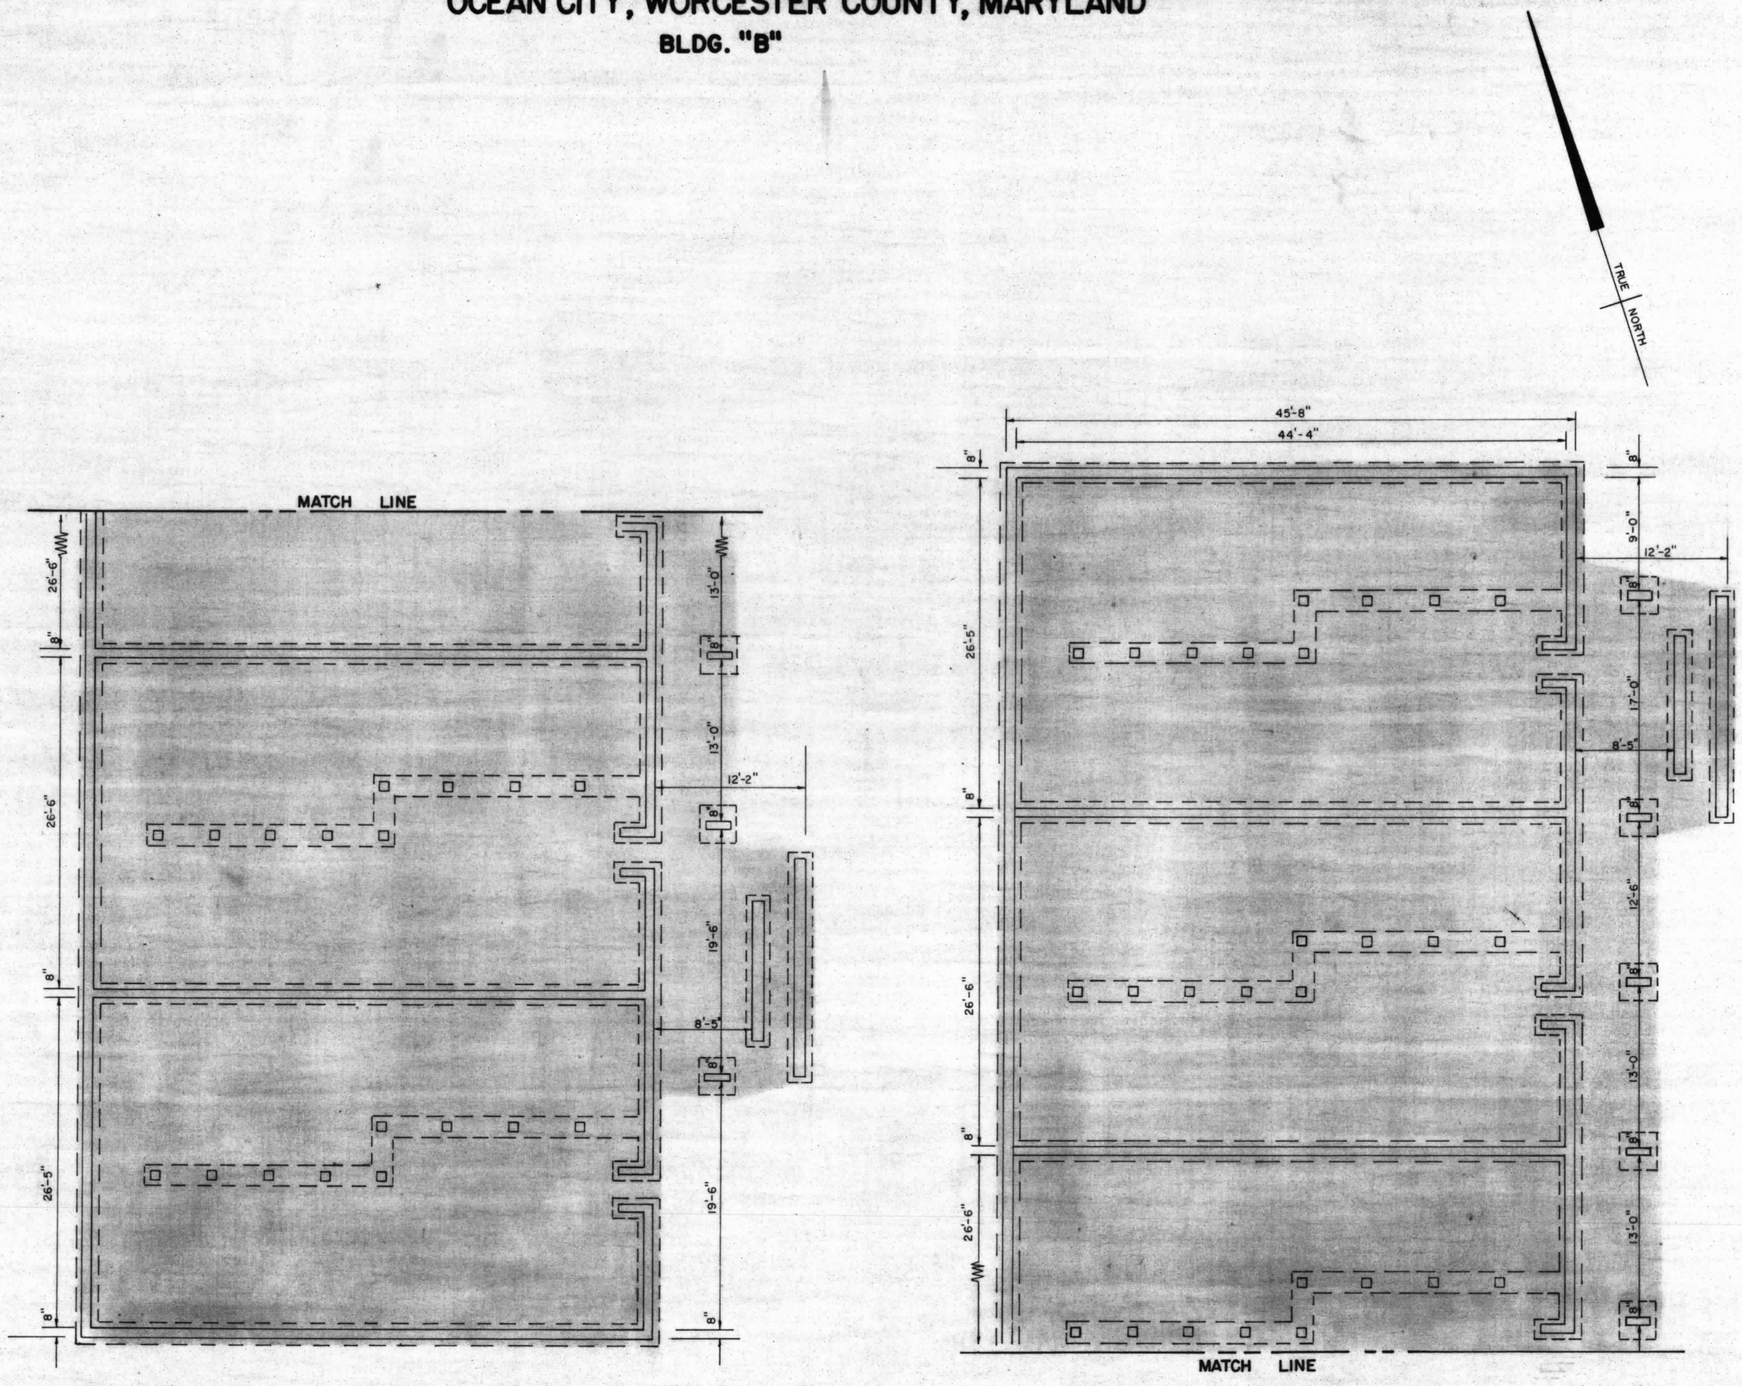

DENOTES GENERAL COMMON ELEMENT

DENOTES UNIT ELEMENT

FOUNDATION PLAN

SCALE: 1/8" = 1'-0"

PREPARED IN THE OFFICE OF
G. B. C. SURVEYS, INC.
OCEAN CITY, MARYLAND
APPROVED BY
George B. Cropper
GEORGE B. CROPPER, P.E.
R. P. E. & L. S. No. 248

SURVEYED BY P.E. LOEWENSTEIN
DRAWN BY W.R. STULTZ
DATE MAY 1973

SHEET 3 OF 17 SHEETS

MSA CSU 2157.845-3

Maryland State Archives