FWH 37/33 Filed 8-8-73

SANDY LANE ESTATES CONDOMINIUM

OCEAN CITY, WORCESTER COUNTY, MARYLAND

BLDG. "B"

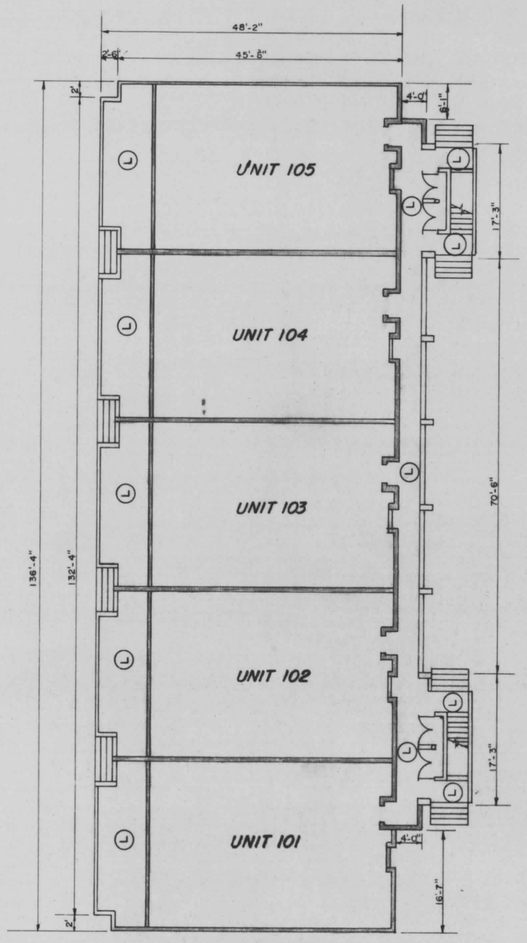

1st FLOOR PLAN

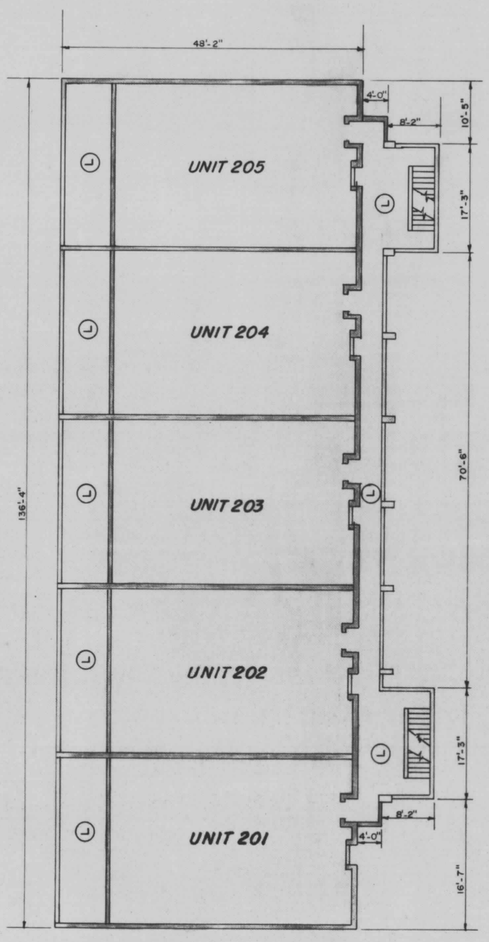

2nd FLOOR PLAN

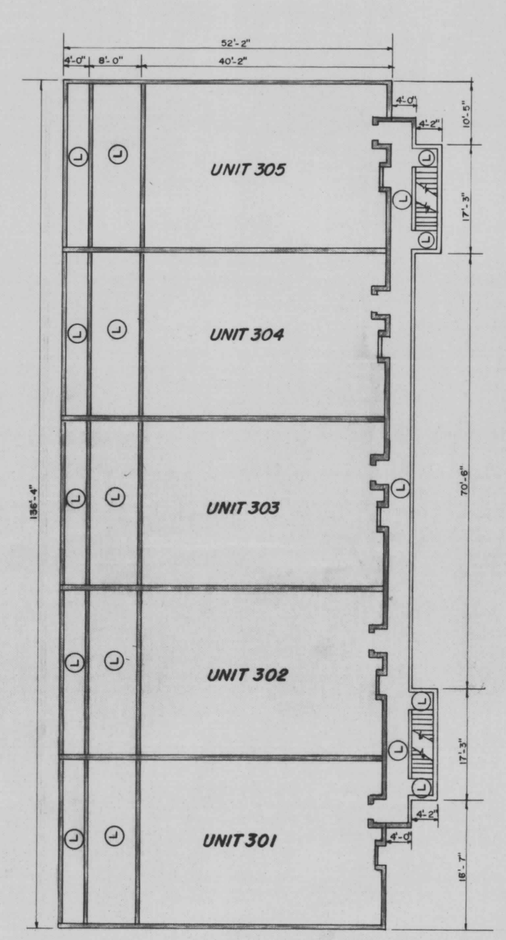

3rd FLOOR PLAN

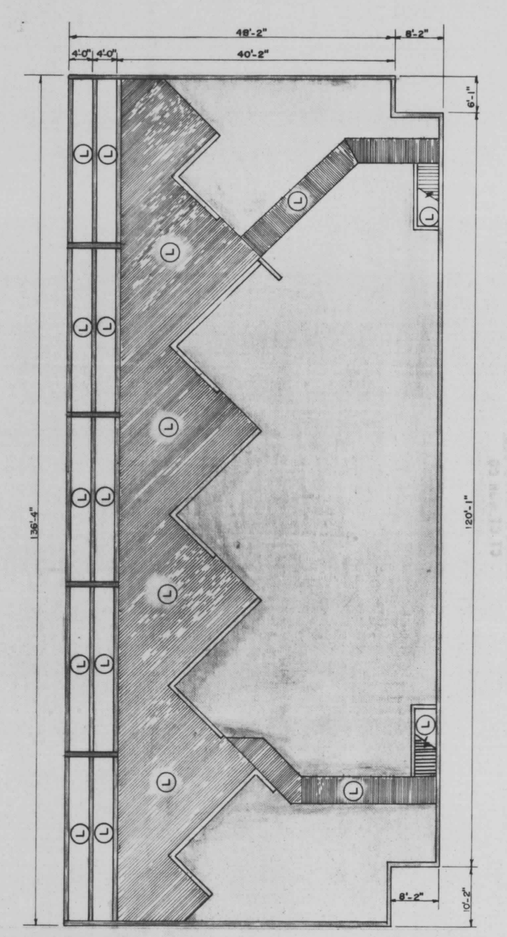

ROOF PLAN

(L) DENOTES LIMITED COMMON ELEMENT

DENOTES GENERAL COMMON ELEMENT

DENOTES UNIT ELEMENT

FOR DETAILS AND DIMENSIONS SEE SHEET NO.

FLOOR PLANS

SCALE: 1/16"=1'-0"

PREPARED IN THE OFFICE OF
G. B. C. SURVEYS, INC.
OCEAN CITY, MARYLAND
APPROVED BY
George B. Cropper
GEORGE B. CROPPER, P. E.
R. P. E. & L. S. No. 248

SURVEYED BY	P.E. LOEWENSTEIN
DRAWN BY	W.R. STULTZ
DATE	MAY 1973

SHEET 6 OF 17 SHEETS

MSA CSU 2157-845-6

Maryland State Archives