FWH 37/9 Filed 8-6-73

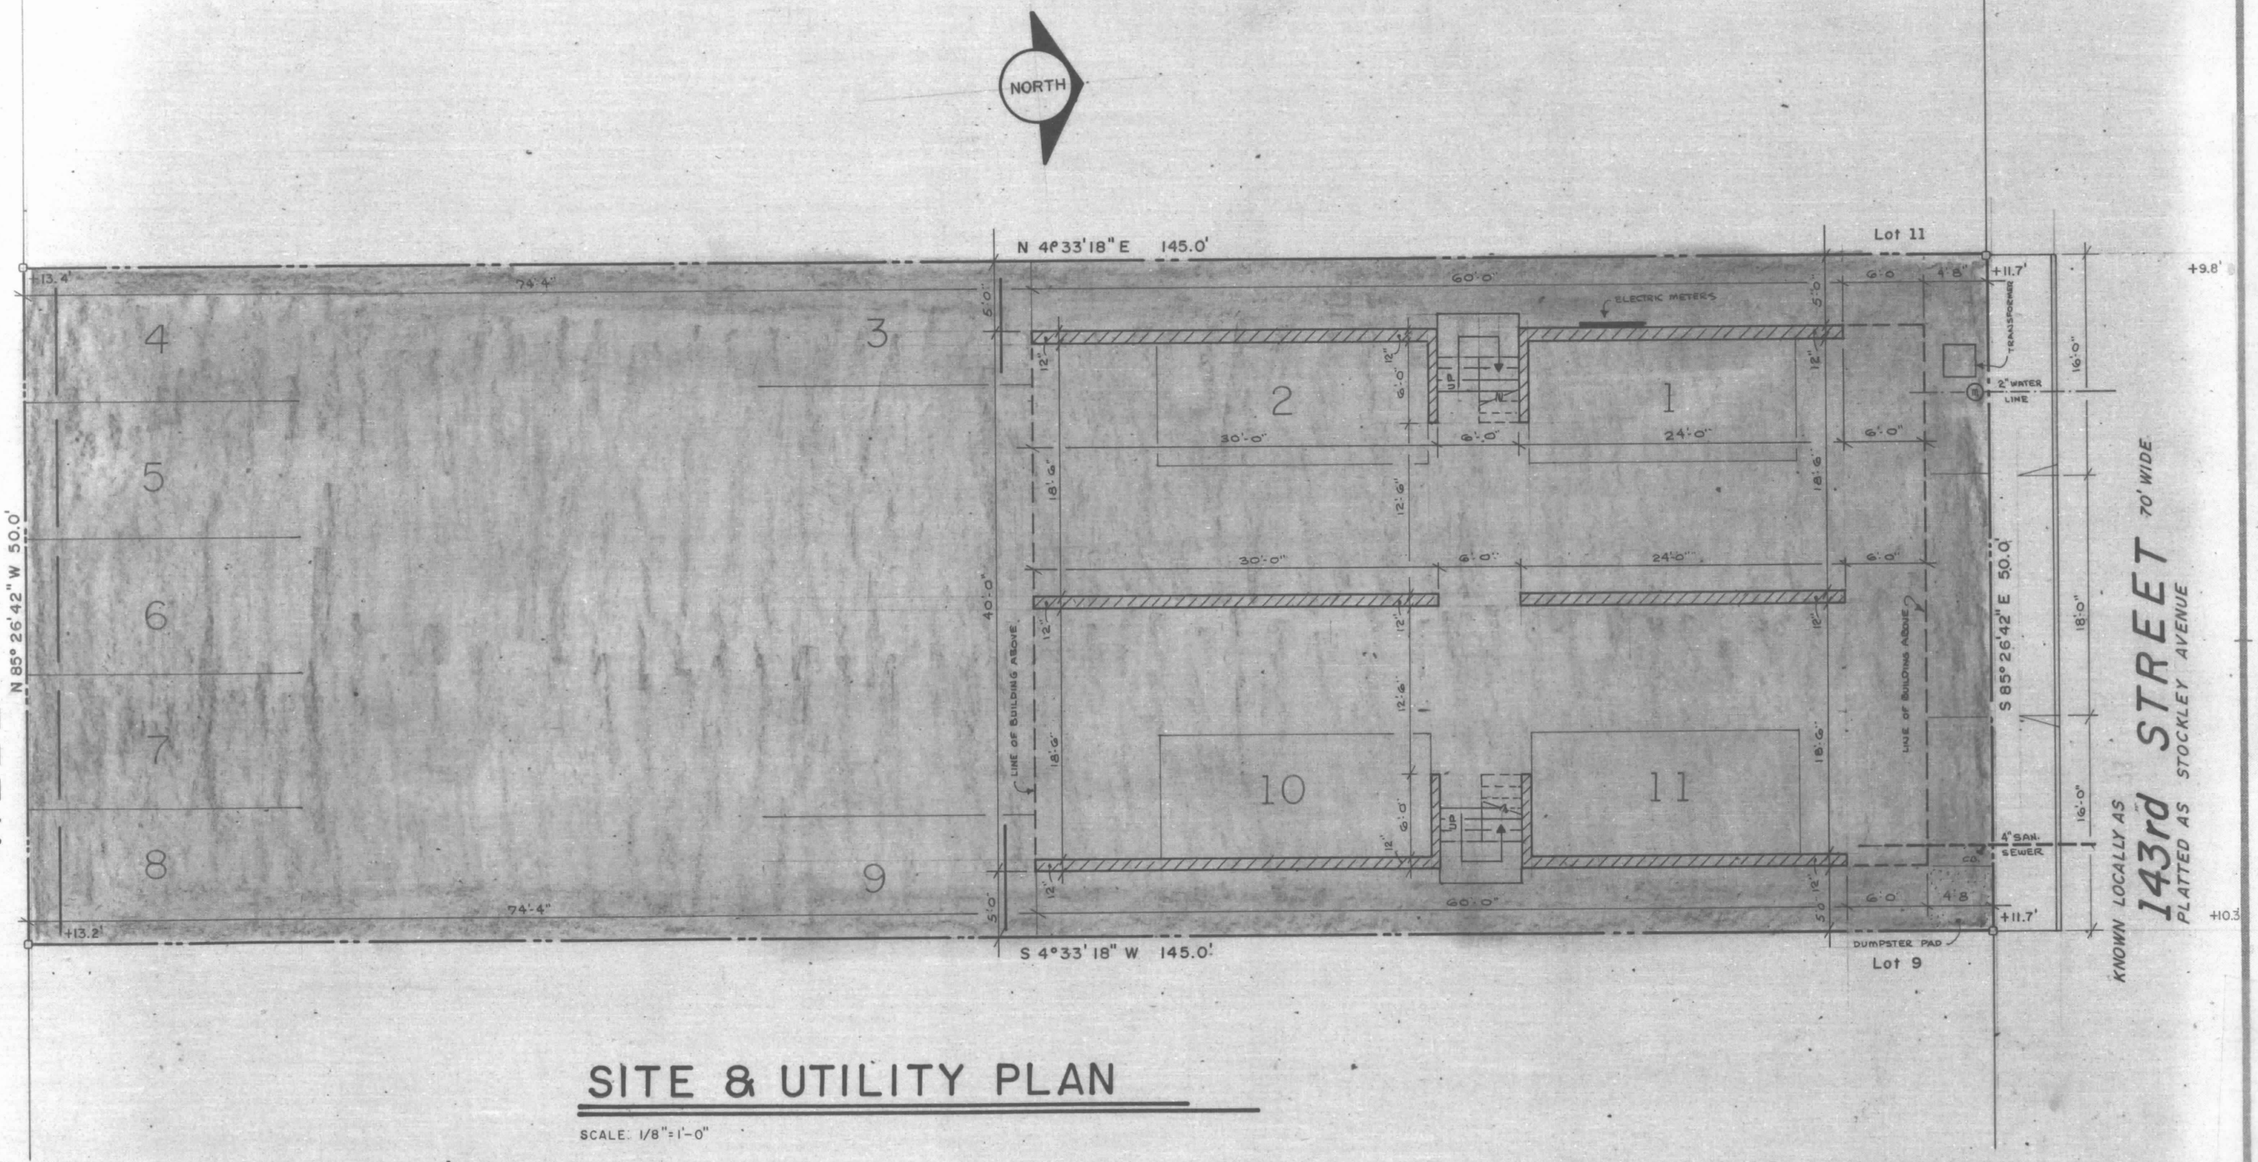

SITE & UTILITY PLAN

SCALE: 1/8"=1'-0"

- Lot - 10
- Block - 22
- Plat : FENWICK
- Ocean City
- Worcester County
- Maryland
- Lot size: 50.0' x 145.0'
- Lot area: 7,250 sq. ft.
- Area covered by building: 2,640 sq. ft.

STATE OF MARYLAND
EMIL GEORGE GERMANOS
No. 6894
REGISTERED
PROFESSIONAL ENGINEER

9 EAST 143rd

SHEET 2 OF 7

G.K. INDUSTRIES, INC. 17 x 22 CONDOMINIUM FORM No. 7202

Drawings Prepa red in the office of G. K. INDUSTRIES, INC., P. O. Box 532, Ocean City, Maryland. Dr. by: HGK Date: MAY 1973 Job No. 72-088

MSA CSU 2157-850-2

Maryland State Archives