FWH 38/5 Filed 8/22/73

ENGLISH TOWERS

FINAL LOCATION & TOPO SURVEY

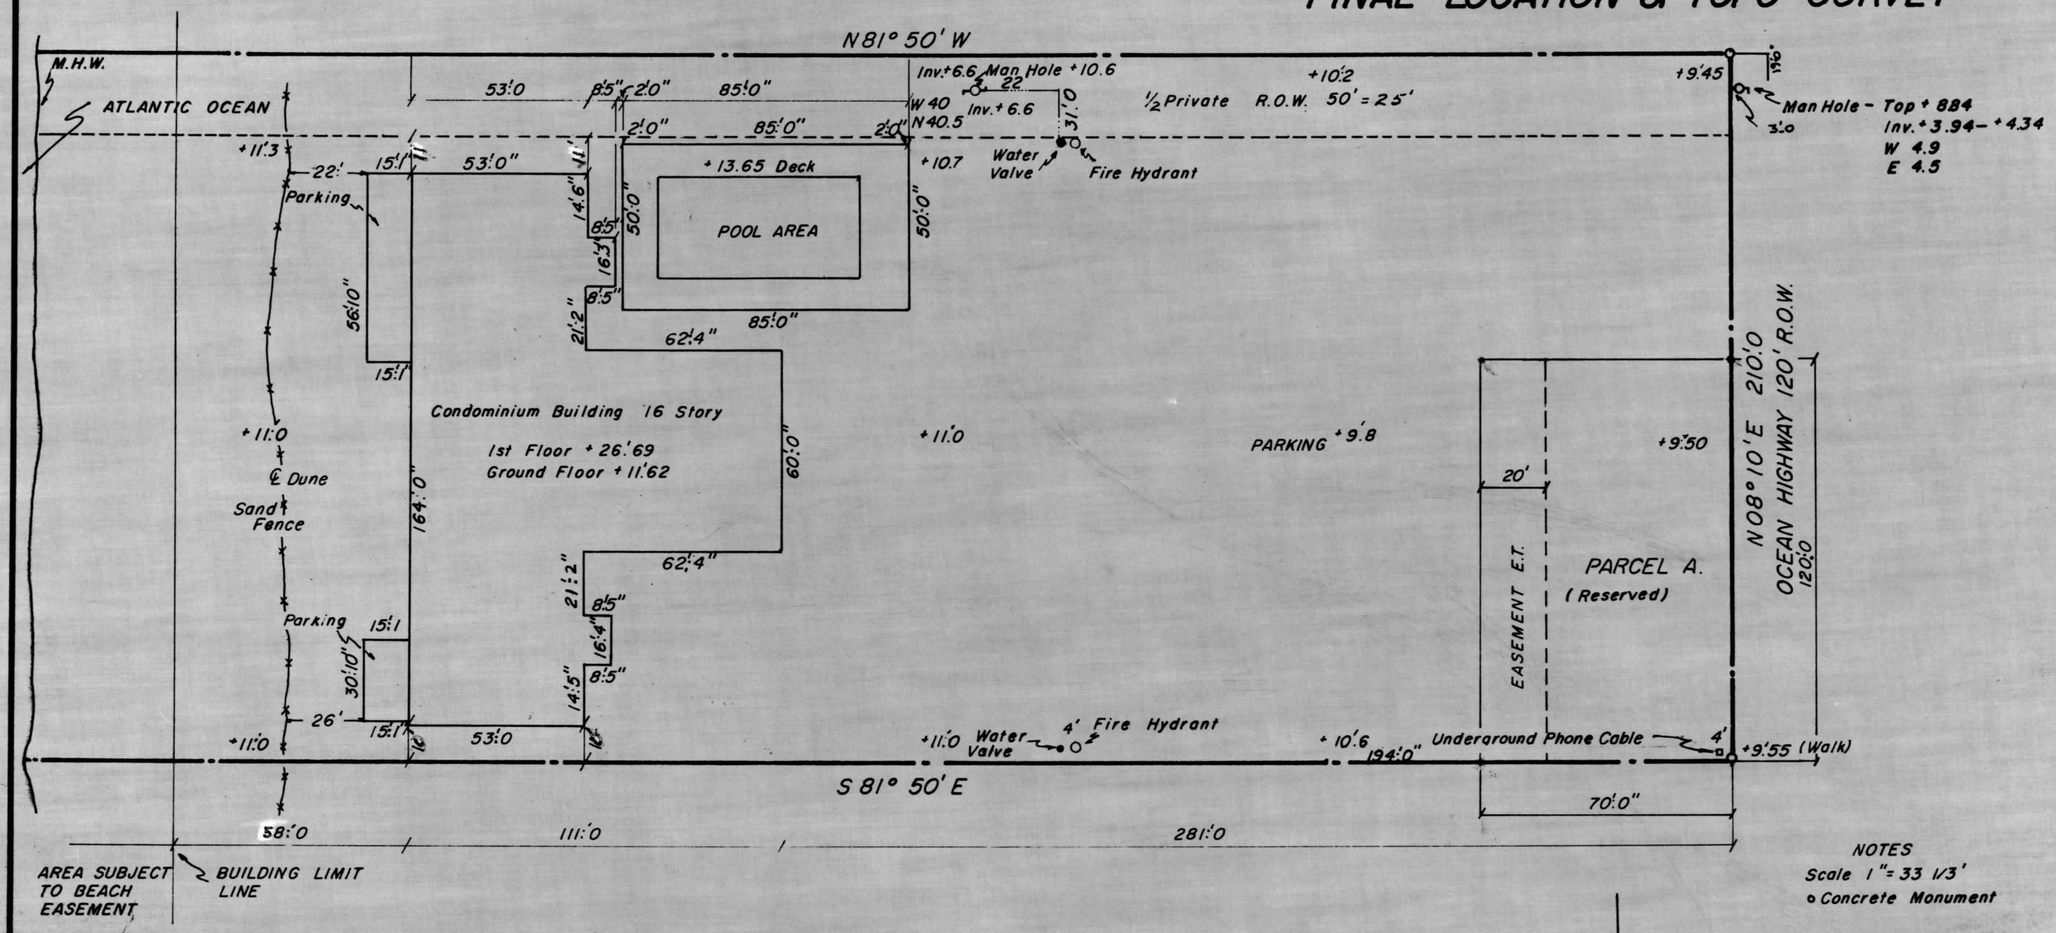

NOTES
Scale 1" = 33 1/3'
o Concrete Monument

ENGLISH TOWERS
OCEAN CITY,
WORCESTER COUNTY, MARYLAND

SHEET NO. 2

Drawn By R. Graves Date July 16, 1973	C. KENNETH CARTER & ASSOCIATES Route No. 1, Box 500 Selbyville, Delaware 19975 Office Route 54 Fenwick Island, Delaware C. Kenneth Carter C Kenneth Carter PLS 8141

MSA CSU 2157-855-2

Aug 27 1 30 PM '73
FILED
STATE OF MARYLAND
C. KENNETH CARTER
PROFESSIONAL LAND SURVEYOR
No. 8141
REGISTERED

Maryland State Archives