FWH 38/30 Filed 8/30/73

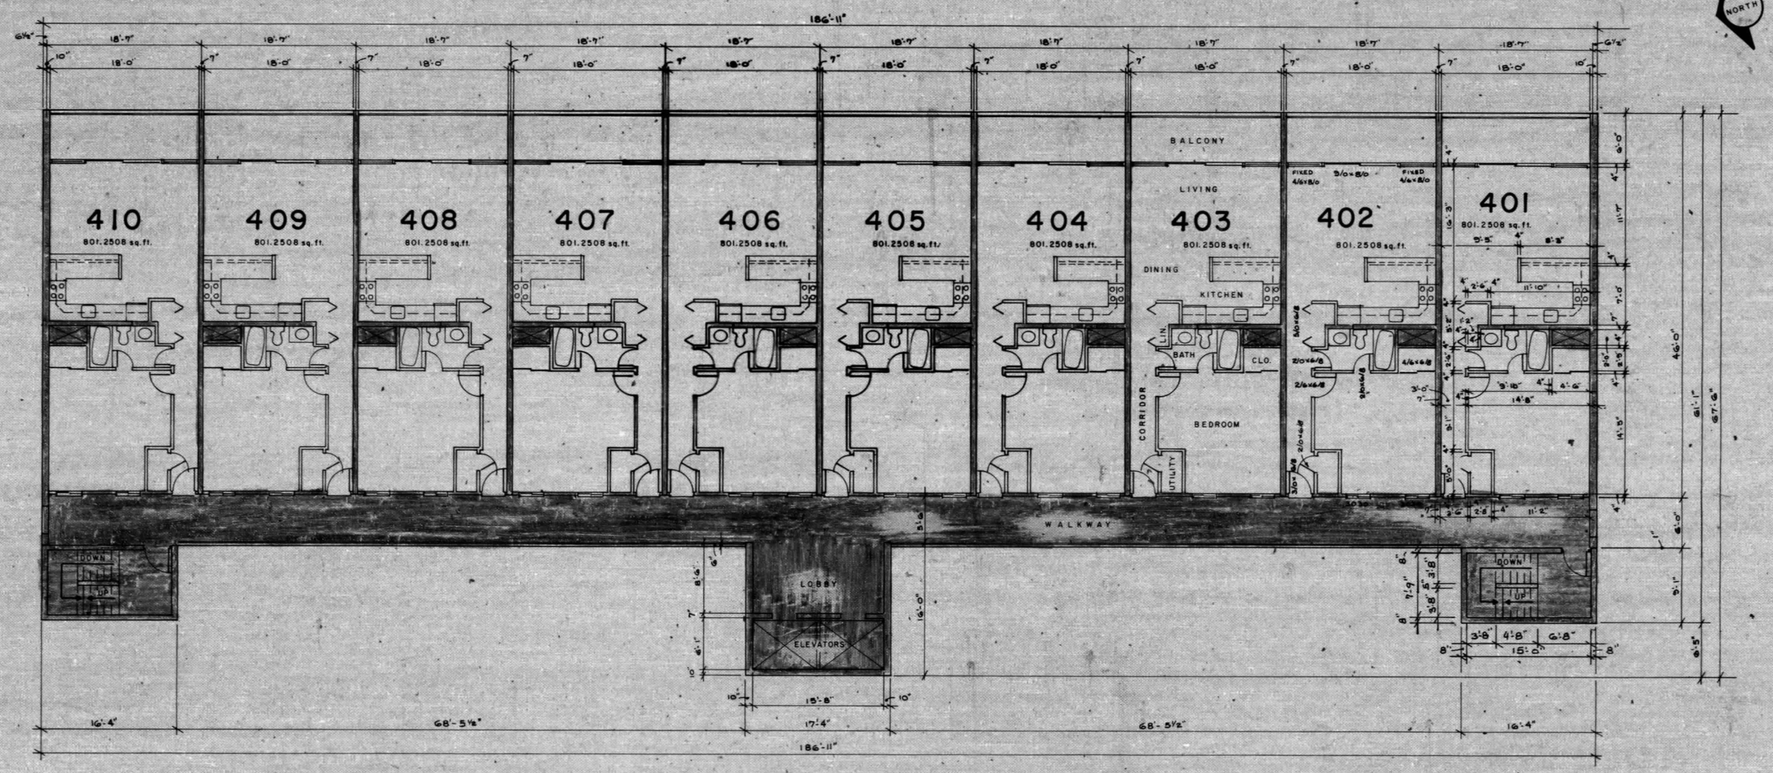

NOTES:
DIMENSIONS AND NOTATIONS TYPICAL FOR ALL UNITS
FLOOR PLANS IDENTICAL OR IDENTICAL OPPOSITE HAND.

AREAS:
TOTAL AREA: 10,284.9987 sq.ft.
TOTAL COMMON AREA: 2,272.4907 sq.ft.
TOTAL AREA PER UNIT: 801.2508 sq.ft.

0 5 10 15 20 25
SCALE IN FEET

STATE OF MARYLAND
EMIL GEORGE GERMANOS
No. 6894
REGISTERED
PROFESSIONAL ENGINEER

FOURTH FLOOR PLAN

Design by:	
Drawn by:	HGK
Checked by:	EGG
Date:	JULY 20, 1973

REVISIONS

GK INDUSTRIES, INCORPORATED
Post Office Box 532
OCEAN CITY
MARYLAND, 21842

SEA GATE CONDOMINIUM

C
7
7 of 17
Job No. 72-002

This drawing and the subject matter illustrated is the property of GK INDUSTRIES, INC. and the drawing is not to be copied in part or whole, without express written authorization of GK INDUSTRIES, INC.
Drawing set No. _____ Date of Issue _____

GK INDUSTRIES, INC. FORM 34 X 36 NO. 5

MSA CSU 2157-858-7

Maryland State Archives