FWH 38/64 Filed 9/24/73

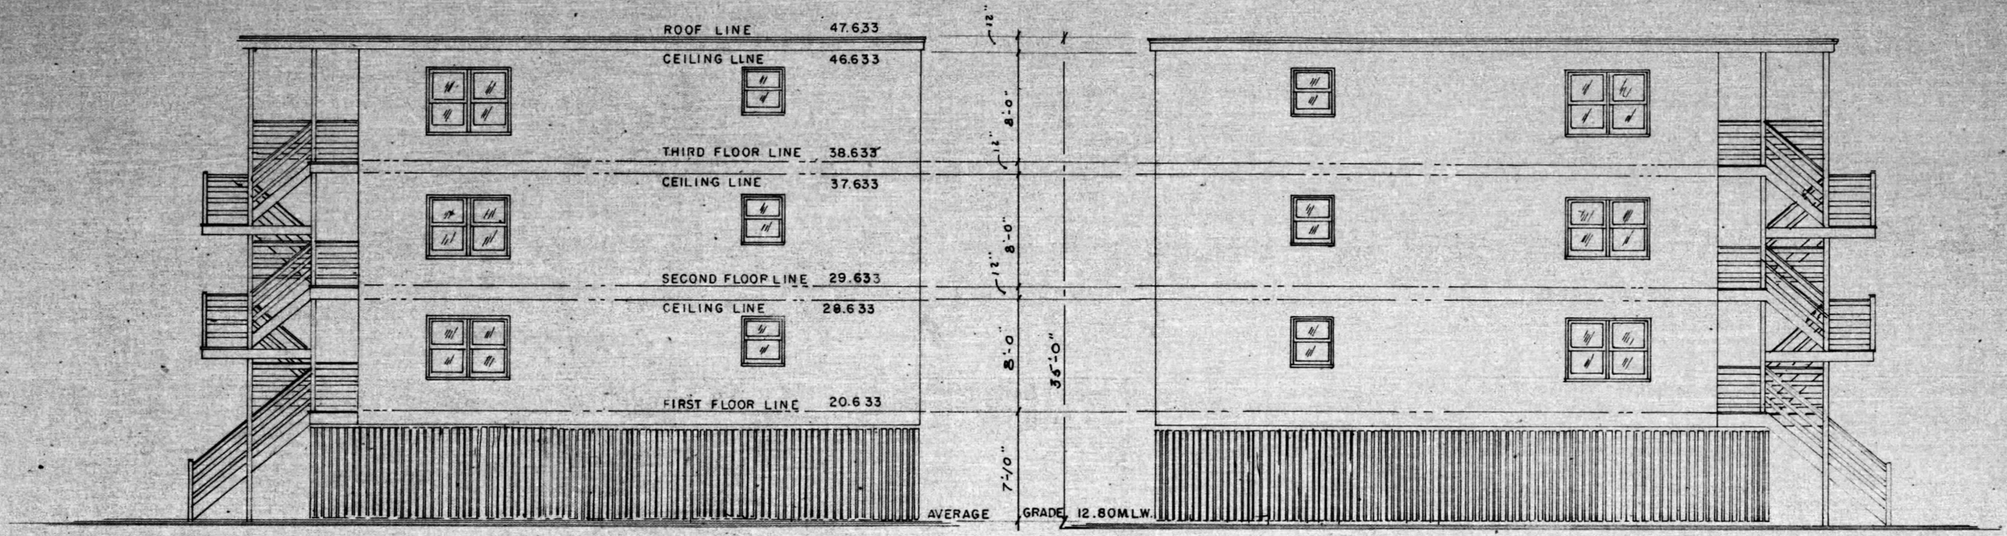

NORTH ELEVATION

SOUTH ELEVATION

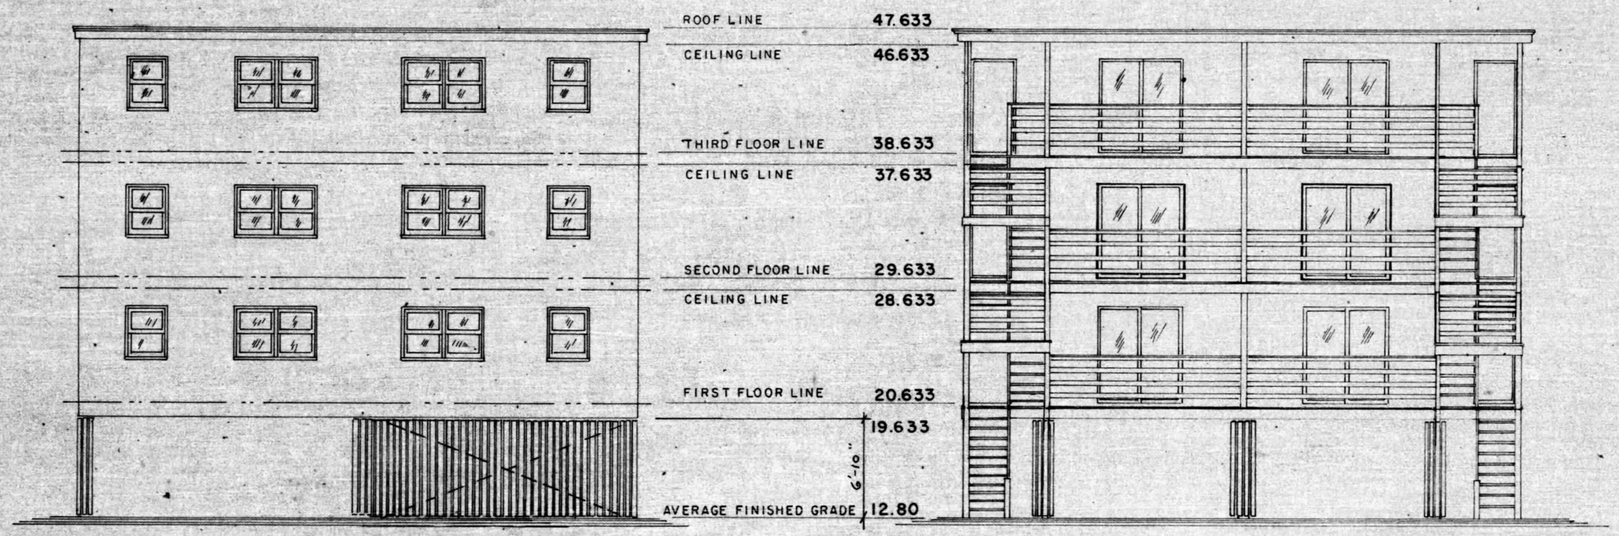

WEST ELEVATION

EAST ELEVATION

(ASSAWOMEN DRIVE)
SCALE: 1/8"=1'-0"

NOTE:
ELEVATION IN FEET FROM M.L.W. ATLANTIC OCEAN
OCEAN CITY, MARYLAND, ESTABLISHED 1962 U.S.C.G.S.

STATE OF MARYLAND
EMIL GEORGE GERMANOS
No. 6894
REGISTERED
PROFESSIONAL ENGINEER

VALKYRIE

CONDOMINIUM APARTMENTS

G.K. INDUSTRIES, INC. 17 x 22 CONDOMINIUM FORM No. 7202

Drawings Prepared in the office of G. K. INDUSTRIES, INC., P.O. Box 532, Ocean City, Maryland. Dr. by: W.S.A. Date: 4-1973 Job No.

SHEET 6 OF 7

MSA CSU 2157-860-6

Maryland State Archives