FWH 38/69 Filed 9/26/73

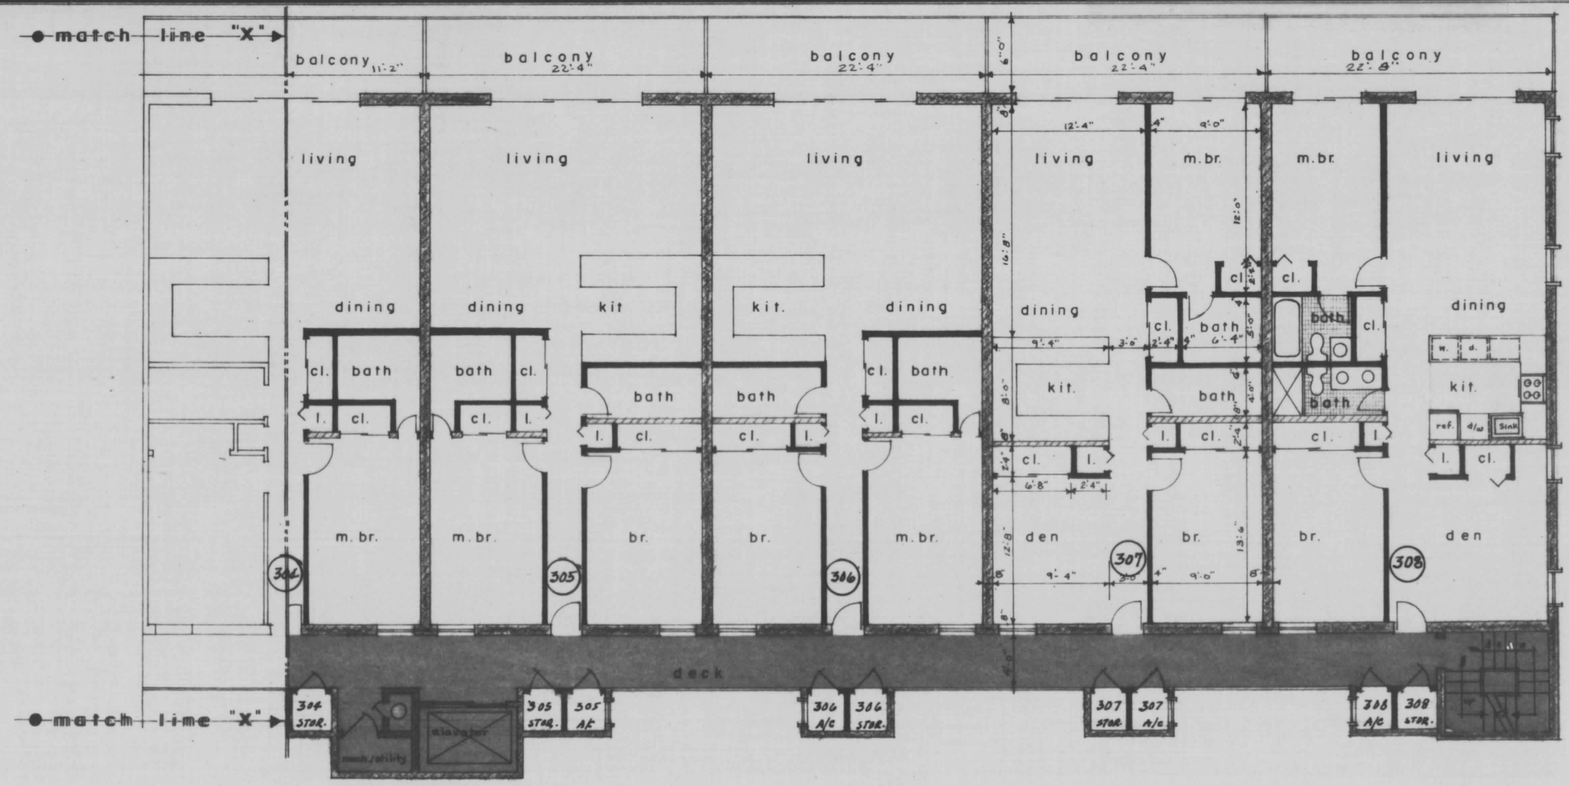

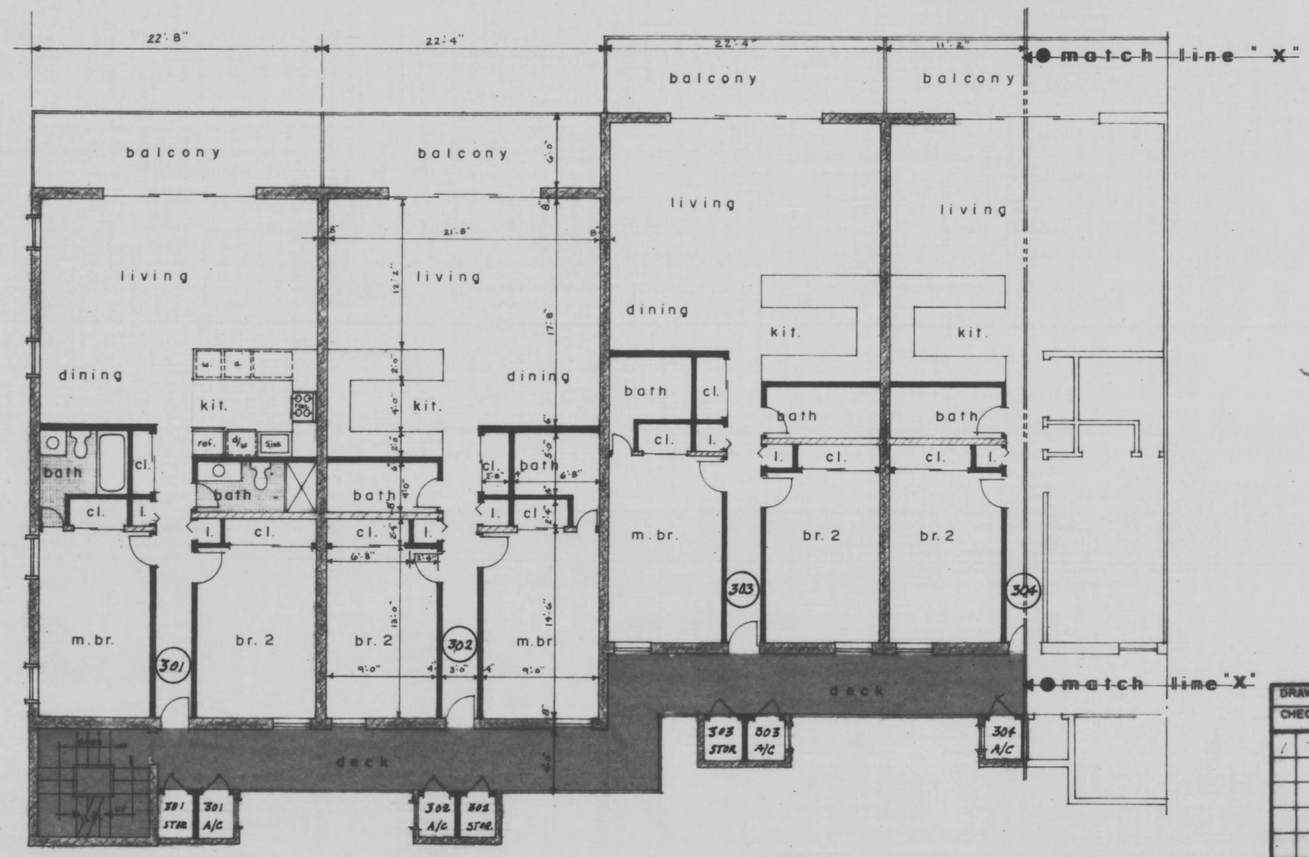

third floor plan - scale: 1/8" = 1'-0"

REVISIONS	
DRAWN BY	
CHECKED BY	
1	7 JUNE 73

BOARD OF EXAMINERS AND REGISTRATION OF ARCHITECTS
1885-A
STATE OF MARYLAND
Thomas Francis Couzens
7 MAY 73

AIA

watergate I

48 units, located on 135th. street, on block 15, parcel C, in Ocean City, worcester county, maryland. 21842

leisure developements II - developer

THOMAS FRANCIS COUZENS, A.I.A.
ARCHITECT
Baltimore Ocean City
MARYLAND

A
4

33971-c

NSA-CSU 2157-863-4

Maryland State Archives