FWH39/15 Filed 10.10.73

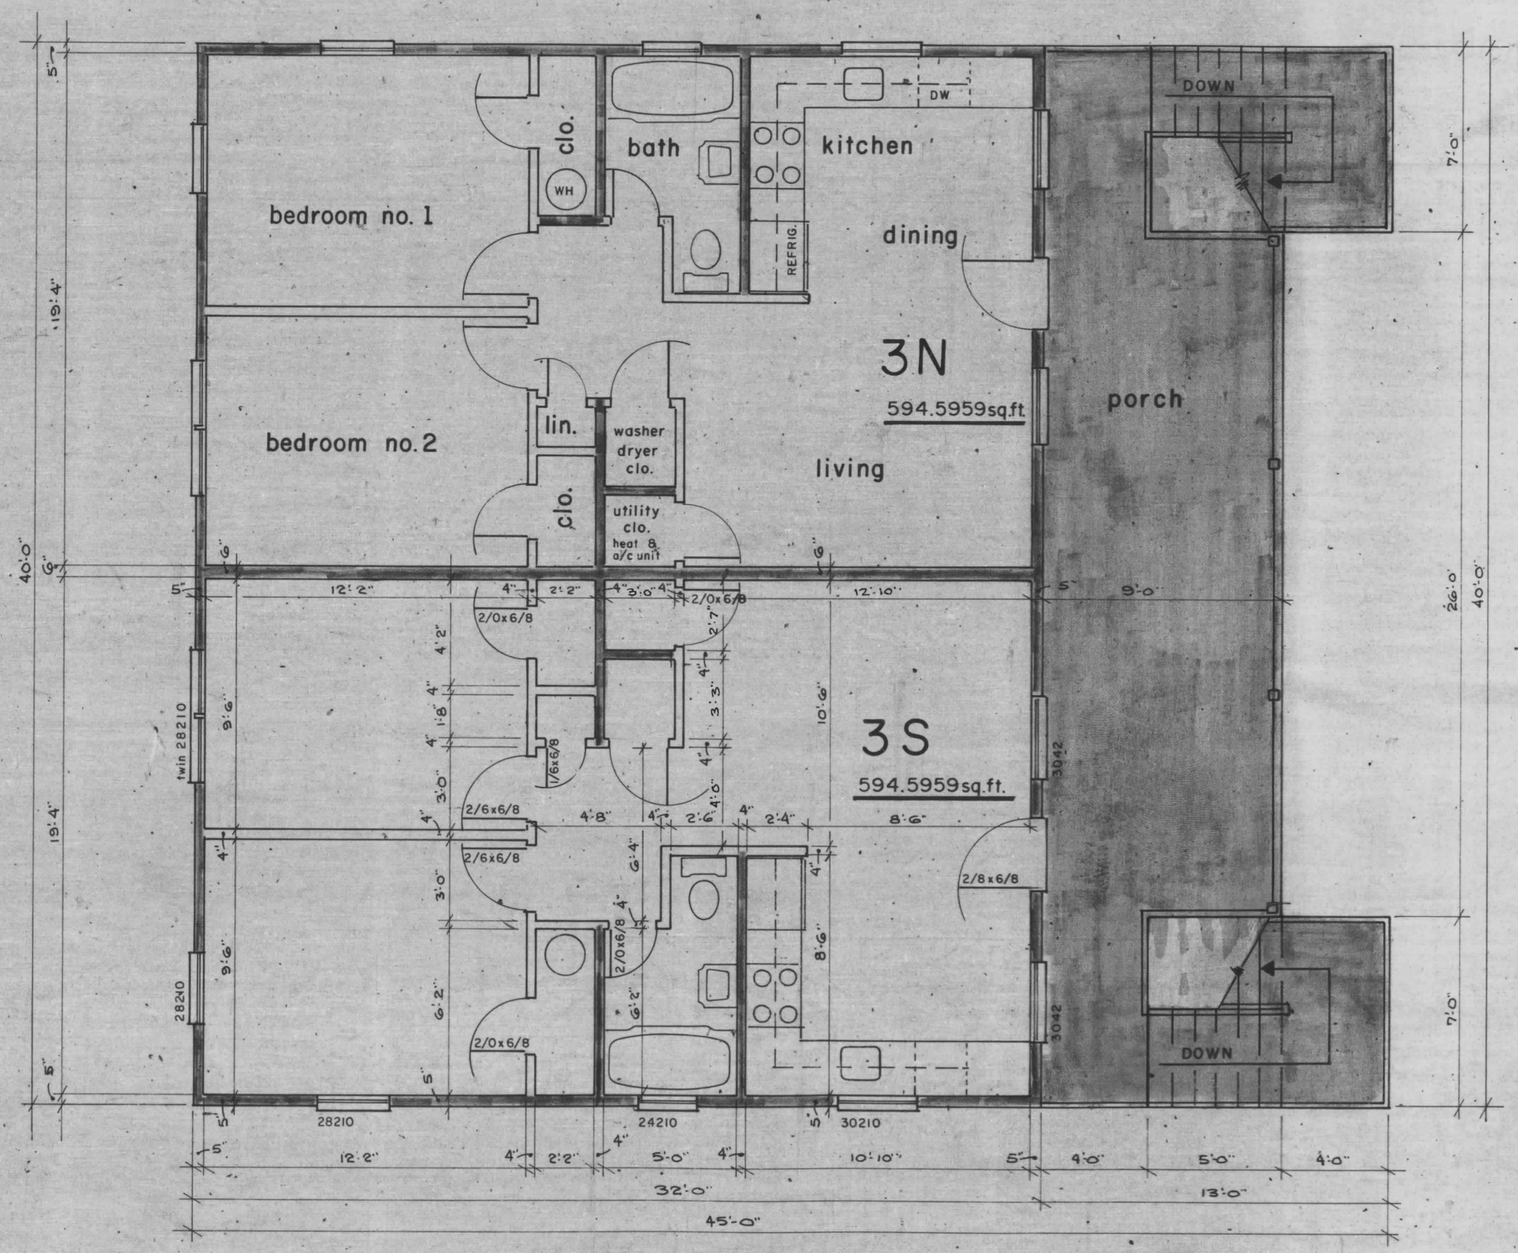

THIRD FLOOR PLAN

SCALE: 1/4"=1'-0" DIMENSIONS & NOTES TYPICAL FOR EACH UNIT

Total floor area: 1,696.0 sq.ft.
Total common area: 506.8082 sq.ft.

Elevation designations are in feet from M.L.W. (Mean Low Water) Atlantic Ocean, established datum for Ocean City, Maryland.
Area designations are in square feet.

UNIT ELEMENT
COMMON ELEMENT
LIMITED COMMON ELEMENT — NONE

STATE OF MARYLAND
EMIL GEORGE GERMANOS
No. 6894
REGISTERED
PROFESSIONAL ENGINEER

OCEAN HOLIDAY

SHEET 5 OF 7

17 x 22 CONDOMINIUM FORM 7302

PREPARED IN THE OFFICE OF HGK, LTD., P.O. Box 57, SNOW HILL, MARYLAND

JOB No. 72-063 Dr. by: HGK DATE: JUNE 1973

MSA CSU 2157-869-5

Maryland State Archives