FWH 39/8 Filed 10.4.73

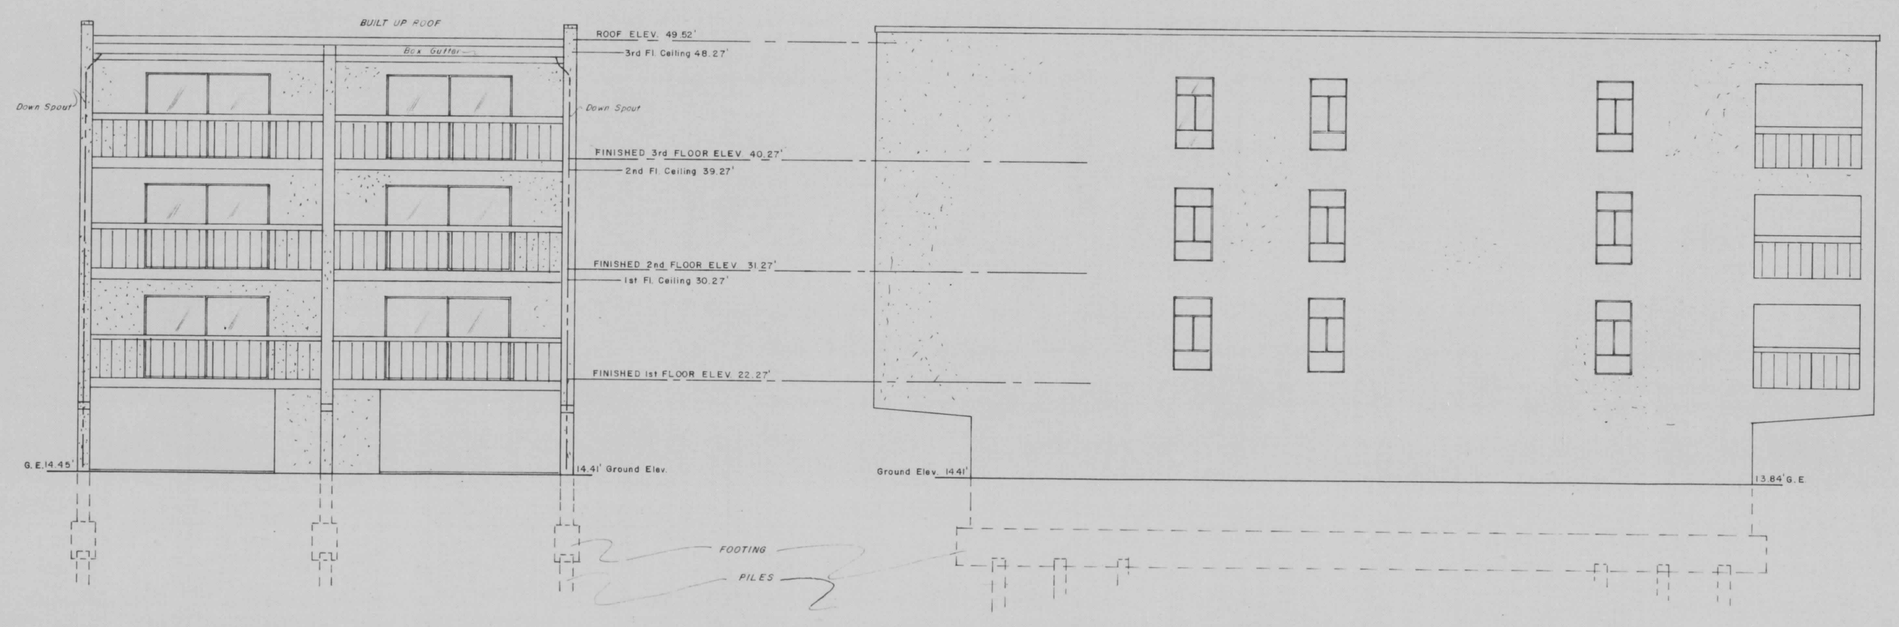

REAR ELEVATION
SCALE: 1/8" = 1'-0"

LEFT SIDE ELEVATION
SCALE: 1/8" = 1'-0"

NOTE:
ALL ELEVATIONS SHOWN ARE IN FEET AND HUNDREDS AND REFER TO MEAN LOW WATER IN THE ATLANTIC OCEAN AT OCEAN CITY, WORCESTER COUNTY, MARYLAND.
M.L.W. IS 1.57' BELOW U.S.C.G.S. SEA LEVEL.

P. J. HANNON ASSOCIATES

SHEET 7 OF 8

MSA CSU 2157-871-7

Maryland State Archives