FWH 39/43 Filed 11.9.73

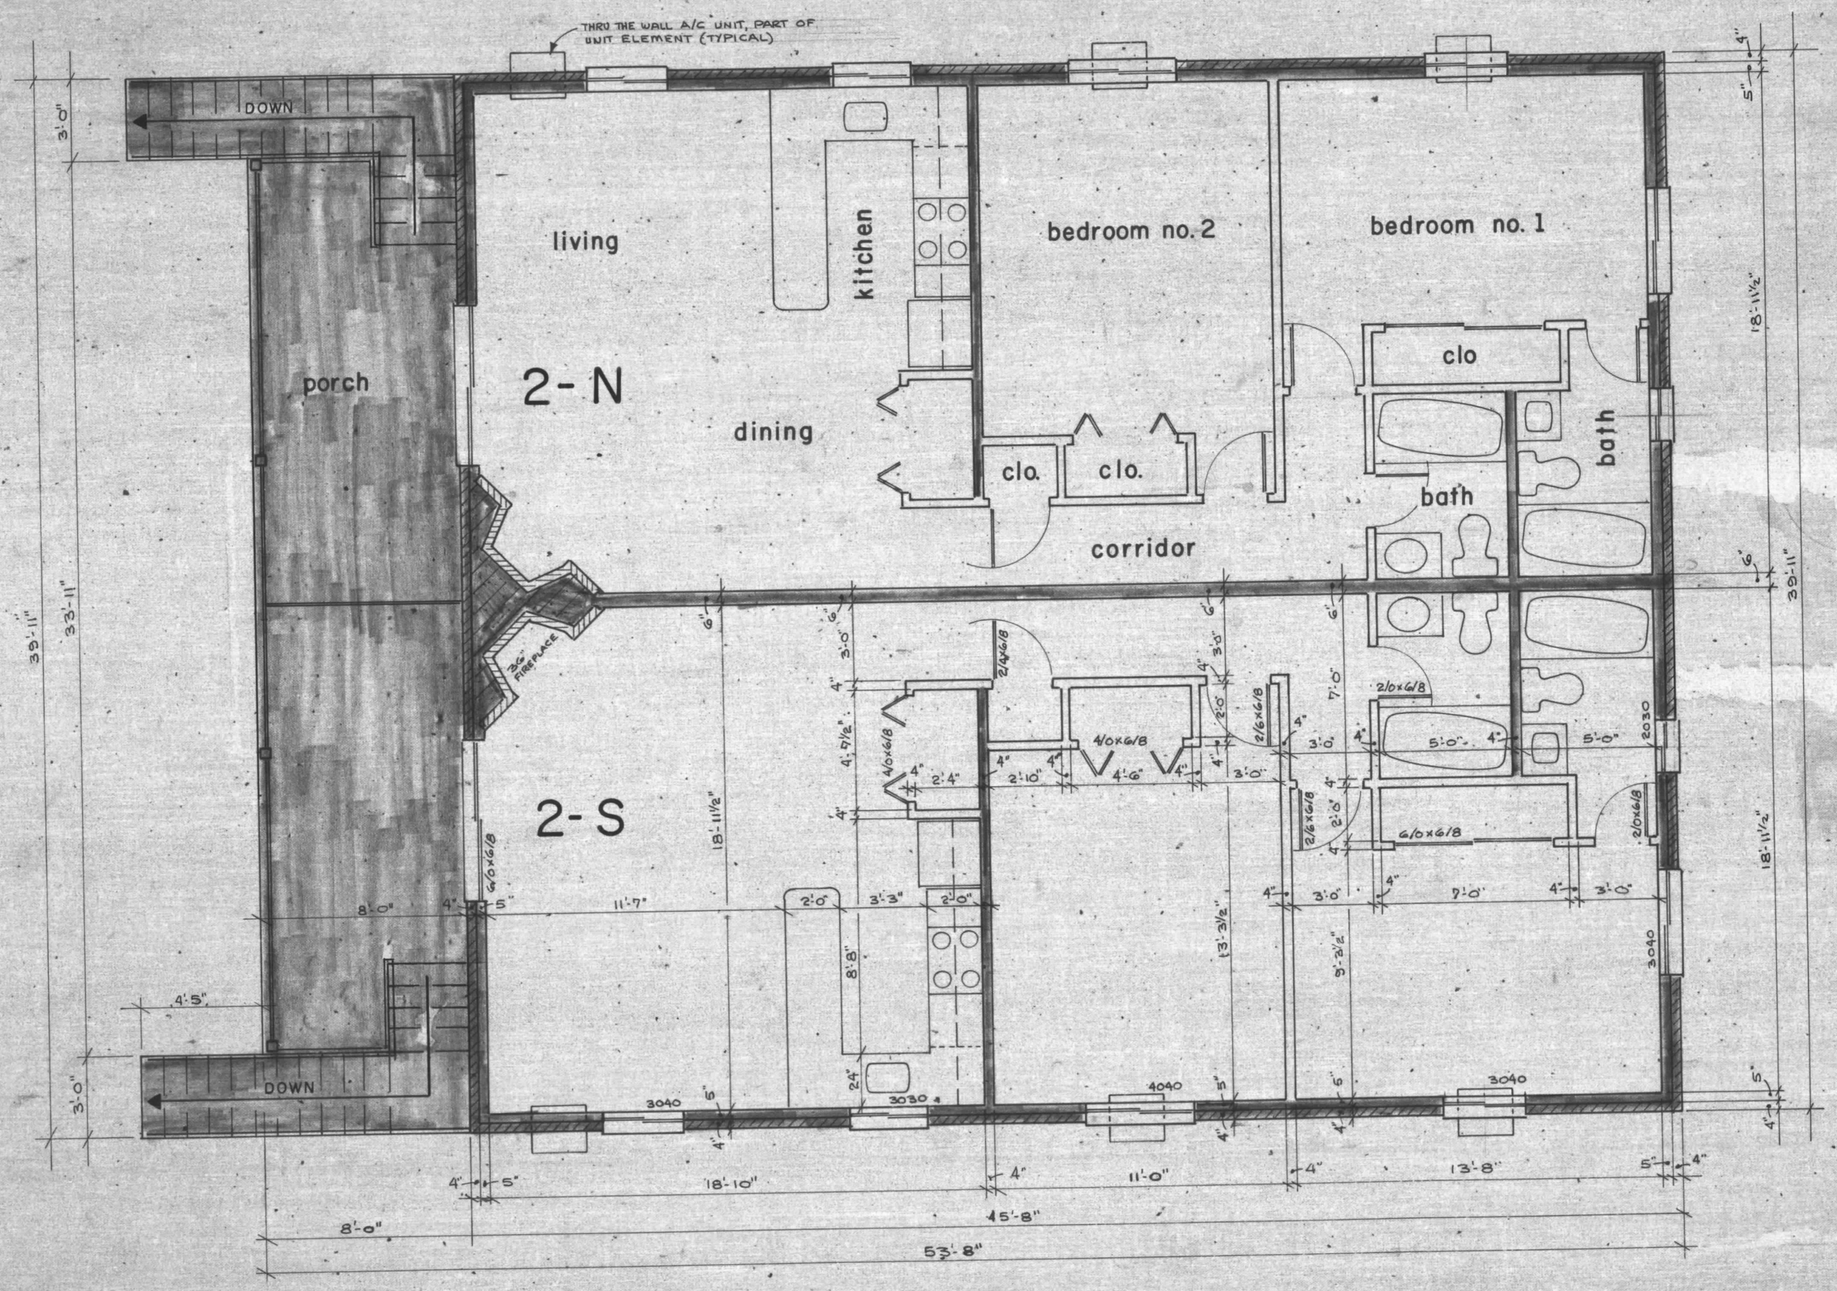

SECOND FLOOR PLAN

SCALE: 1/4"=1'-0"

Elevation designations are in feet from M.L.W. (Mean Low Water) Atlantic Ocean, established datum for Ocean City, Maryland. Area designations are in square feet.

UNIT ELEMENT	
COMMON ELEMENT	
LIMITED COMMON ELEMENT	N.A.

NOTES & DIMENSIONS TYPICAL FOR UNITS

HARBOR ONE SOUTH CONDOMINIUM

SHEET 3 OF 5

JOB No. 73-002 Dr. by: HGK DATE: JULY 1973

PREPARED IN THE OFFICE OF HGK, LTD., P.O. Box 57, SNOW HILL, MARYLAND

17 x 22 CONDOMINIUM FORM 7302

STATE OF MARYLAND EMIL GEORGE GERMANOS PROFESSIONAL ENGINEER

MSA CSU 2157-875-3

Maryland State Archives