FWH 40/26
filed 12/12/73

BAYSIDE ROW CONDOMINIUM

OCEAN CITY, WORCESTER COUNTY, MARYLAND

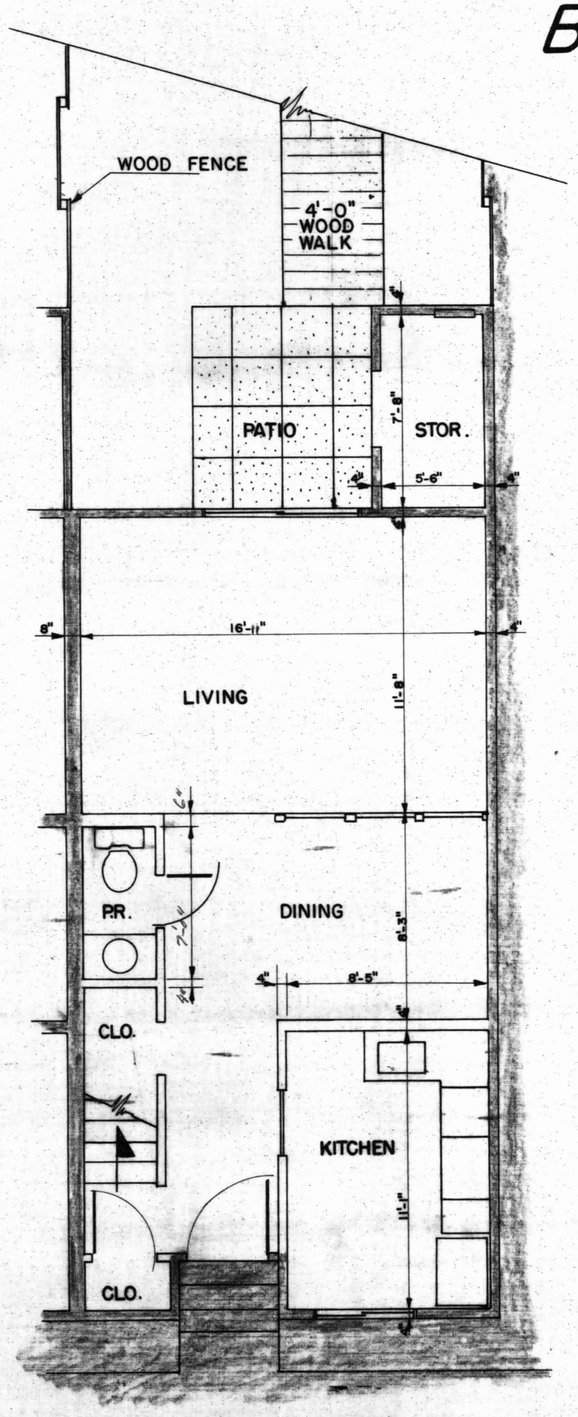

FIRST FLOOR PLAN
UNIT 9

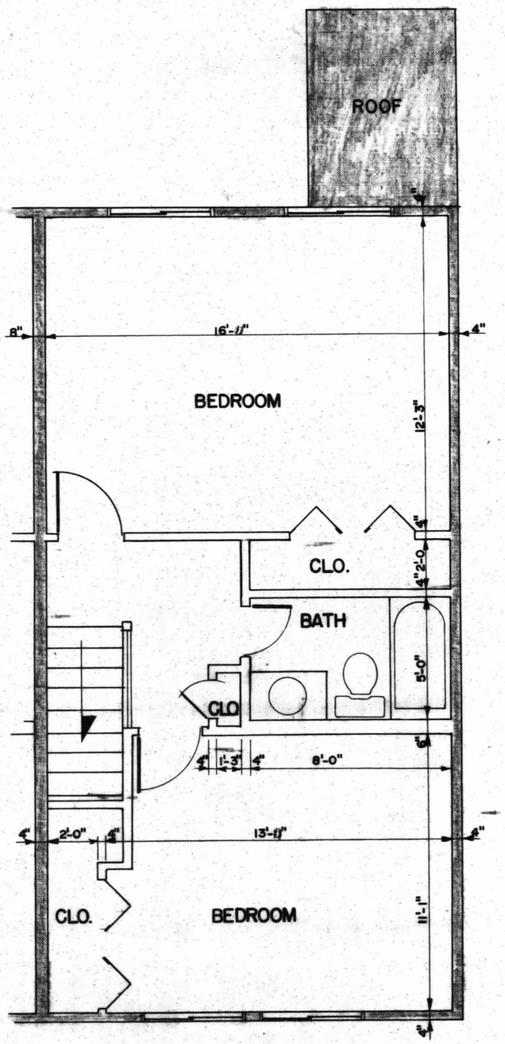

SECOND FLOOR PLAN
UNIT 9

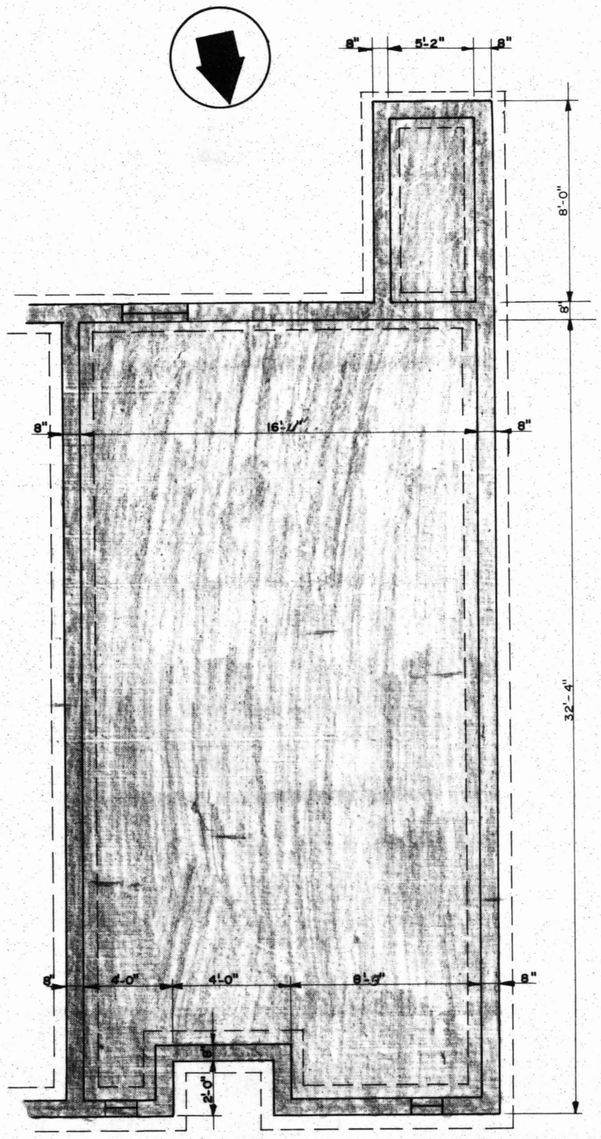

FOUNDATION PLAN
UNIT 9

DENOTES COMMON ELEMENT

DENOTES UNIT ELEMENT

BOARD OF EXAMINERS AND REGISTRATION OF ARCHITECTS
1885-A
STATE OF MARYLAND

THOMAS FRANCIS COUZENS, A.I.A.
ARCHITECT
Baltimore Ocean City
MARYLAND

SCALE 1/4"=1'-0"

SHEET 4 OF 6 SHEETS

MSA CSU 2157-890-4

Maryland State Archives