FWH 40/75
filed 1/16/74

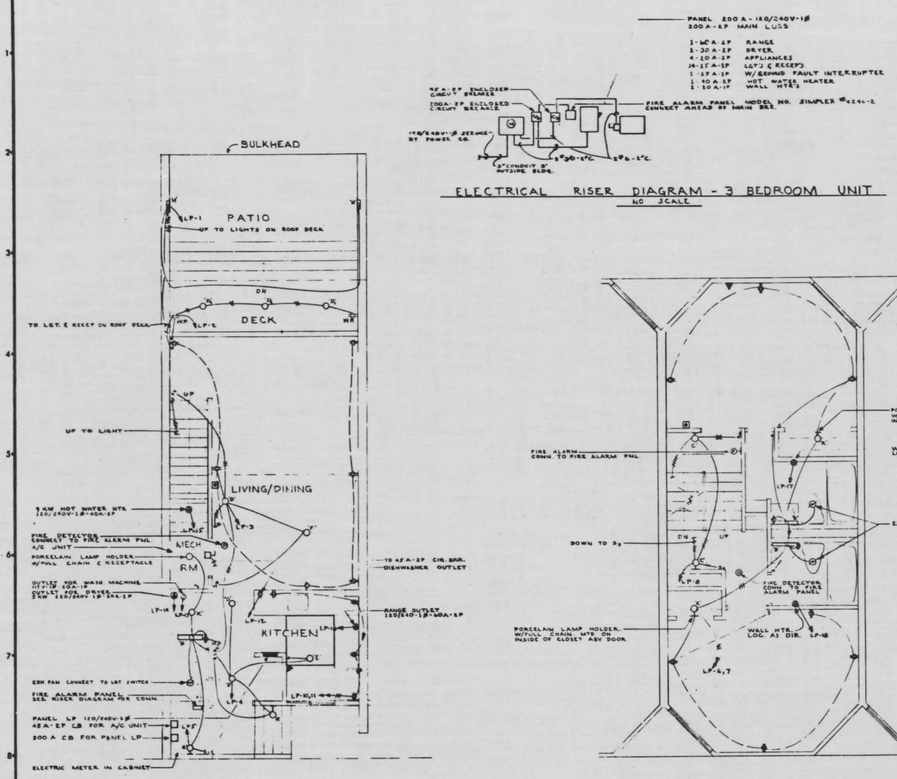

FIRST FLOOR PLAN

ELECTRICAL RISER DIAGRAM - 3 BEDROOM UNIT
NO SCALE

SCHEDULE OF LIGHTING FIXTURES

TYPE	WATTS	DESCRIPTION	LAMPS	REMARKS	MTG.
A	100	INCANDESCENT	1-100 W S-15	LIGHTOLIER No. 4842	WALL
B	200	"	4-75 W A-19	" No. 3405	"
C	400	"	2-150 W A-21	" No. 4021	"
D	75	"	1-75 W A19	" No. 1001/1006	RECESSED
E	300	FLUORESCENT (6'-0")	4-40 W	KEYSTONE No. 40-240-DX	
F	120	INCANDESCENT	1-100 W	LIGHTOLIER No. 4826	PENDANT
G	100	"	1-100 W A-21	" No. 4895	WALL
H	75	"	1-75 W	KIRLIN No. 1154-10	RECESSED
K	100	PORCELAIN LAMP HOLDER	1-100 W	HUBBELL No. 9262 W/PULL CHAIN	18" BROWN
D_1	75	INCANDESCENT	1-75 W	LIGHTOLIER No. 1006/1006 W (S-1200K)	RECESSED
L		"		TSAO No. M6001 ARC	WALL ARM
M	120	" (STRIP)	8-15 W S-15	SOLD No. 9320	SIDE OF BLDG
N	100	"	1-100 W S-10	LIGHTOLIER No. 4843 W/POLE No. PAB 2096	10' POLE

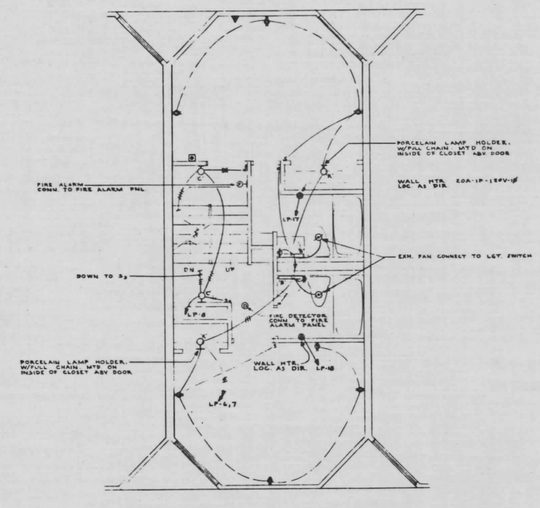

SECOND FLOOR PLAN

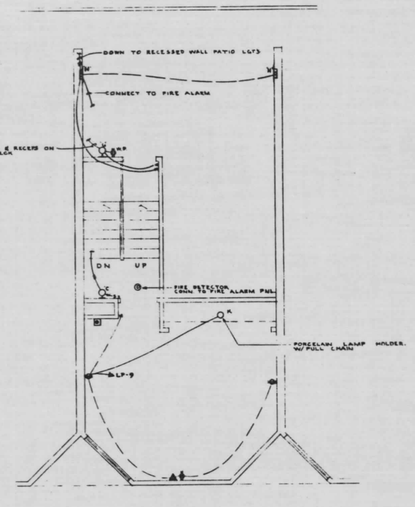

THIRD FLOOR PLAN

ELECTRICAL SYMBOLS

- CONDUIT IN CONCRETE FLOOR SLAB
- CONDUIT CONCEALED ABOVE CEILING
- CONDUIT EXPOSED AT CEILING
- HOMERUN TO PANEL, ARROWS INDICATE NUMBER OF CIRCUITS
- CROSSMARKS INDICATE NUMBER OF WIRES. NO MARK INDICATES TWO WIRES
- DUPLEX RECEPTACLE MTD. 18" AB. FL OR AS DIRECTED
- DUPLEX RECEPTACLE MTD. 40" AB. FL OR AS DIRECTED
- DUPLEX RECEPTACLE MOUNTED ON FLOOR OR COUNTER
- SINGLE RECEPTACLE MOUNTED FLUSH IN FLOOR
- JUNCTION BOX
- SPECIAL OUTLET, PURPOSE AS NOTED
- FLUORESCENT FIXTURE OUTLET IN CEILING. LETTER DESIGNATES TYPE FIXTURE
- OUTLET MOUNTED IN WALL, HEIGHT AS DIRECTED. LETTER DESIGNATES TYPE FIXTURE
- INCANDESCENT FIXTURE OUTLET IN CEILING. LETTER DESIGNATES TYPE FIXTURE
- MOTOR
- FUSED SAFETY SWITCH, NOT FUSED NOTED "NF"
- SINGLE POLE SWITCH MOUNTED 4'-6" AB. FL.
- THREE WAY SWITCH MOUNTED 4'-6" AB. FL.
- FOUR WAY SWITCH MOUNTED 4'-6" AB. FL.
- WP WEATHER PROOF
- PANELBOARD
- BELL, MOUNT 18" BELOW CLG. OR AS DIRECTED
- FIRE ALARM, MOUNT 18" BELOW CLG OR AS DIRECTED
- FIRE ALARM STATION MOUNTED 4'-6" AB. FL.
- AUTOMATIC FIRE DETECTOR ON CEILING
- DIMMER SWITCH
- TELEPHONE OUTLET
- CABLE TELEVISION COAXIAL JACK

ARCHITECTS CERTIFICATE

I hereby certify that the architectural details shown on this plat of condominium are correct; that they are details of the Deer Point Condominium as shown on sheet 1 of 17 as a part of this plan.

Date: Oct 11, 1973

W. I. Meyers II

William Meyers II
Md. Reg. No 2002-A

BOARD OF EXAMINERS AND REGISTRATION OF ARCHITECTS 2002-A STATE OF MARYLAND

RECORDED:
PLAT BOOK:
PLAT NO:

Revisions

No.	Date	Item	Init.

Seal

Seal

Skarda & Rickert
Structural Consultants Inc
2204 Maryland Ave.,
Baltimore, Md. 21218

G. Robert Davidson & Assoc., Inc.
Consulting Engineers
2229 N. Charles St.
Baltimore, Md. 21218

Meyers, Gilbert & Meyers
Architects and Planners

Deer Point
Condominium
94th Street & The Bay
Ocean City, Maryland

PLANS - UNIT A1

Project	7226
Scale	1/8"=1'-0"
Date	8-15-73
Last Rev.	

E-1

PLAT OF CONDOMINIUM SUBDIVISION

DEER POINT CONDOMINIUM
ARCHITECTURAL DETAILS
TOWN OF OCEAN CITY
10th ELECTION DISTRICT
WORCESTER COUNTY, MARYLAND

DRAWN BY	DSGN. BY	APPR. BY	SCALE 1/2 (Scale Noted)	DATE: OCT. 1973

STERLING R. MADDOX & ASSOCIATES INC.
CIVIL ENGINEERS - SURVEYORS - SITE PLANNERS
OCEAN CITY, MARYLAND

REVISIONS			OWNER:	SHEET 11 OF 17
BY	DATE	DESCRIPTIONS		JOB NO: 73-175 FILE NO

MSA CSU 2157-897-11

Maryland State Archives