FWH 41/46 Filed 4/2/74

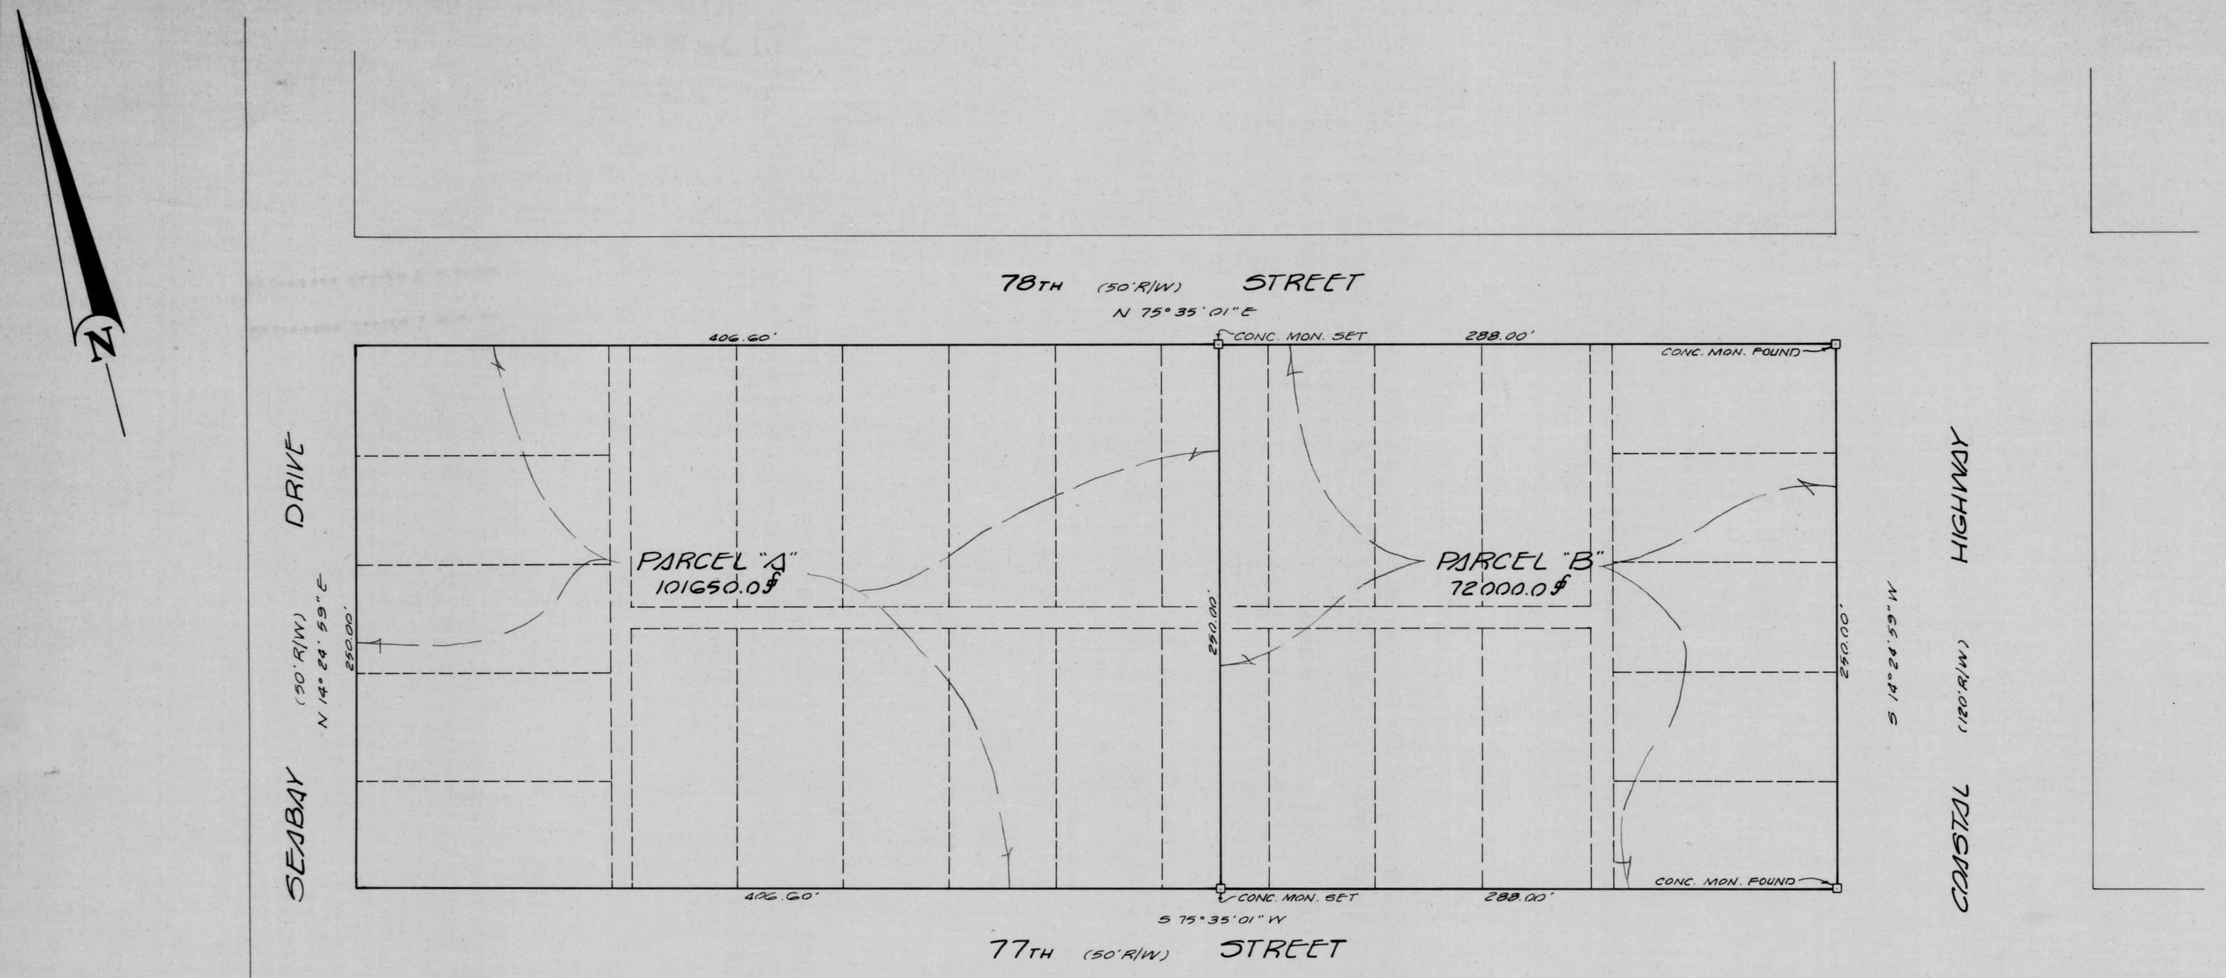

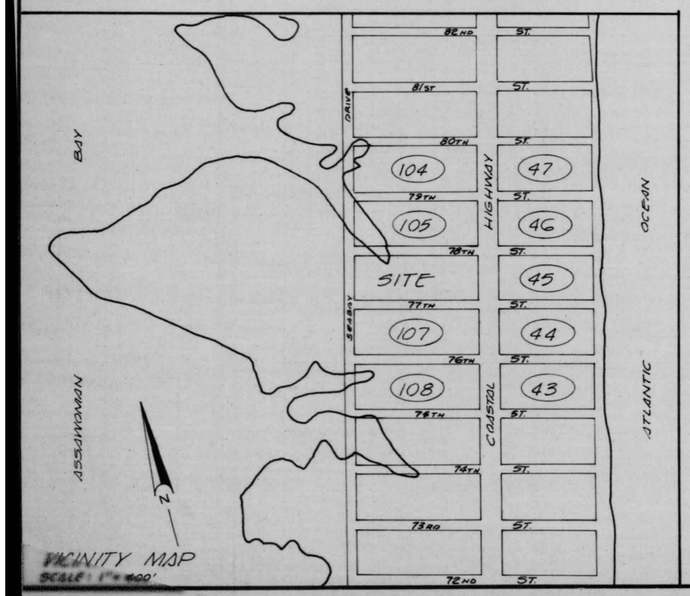

SURVEYORS CERTIFICATE

I HEREBY CERTIFY THAT THIS SUBDIVISION HAS BEEN LAID OUT AND PLATTED IN COMPLIANCE WITH THE REQUIREMENTS OF SECTION 59, 60, & 61, ARTICLE 17 OF THE ANNOTATED CODE OF MARYLAND, 1957 EDITION, AS AMENDED.

Thomas A. Maddox

STATE OF MARYLAND — THOMAS A. MADDOX — No. 50 REGISTERED PROPERTY LINE SURVEYOR

OWNERS STATEMENT

CERTIFY THAT THE REQUIREMENTS OF ARTICLE 17, SECTION 59, 60, & 61 OF THE ANNOTATED CODE OF MARYLAND, 1957 EDITION AS AMENDED; AS FAR AS THEY RELATE TO THE MAKING OF THIS PLAT AND THE SETTING OF MARKERS, HAVE BEEN COMPLIED WITH.

APPROVED for public water supply and sewerage systems.
WORCESTER CO. HEALTH DEPARTMENT
date March 20-1974
Wallace French R.S.

APPROVED, Mayor and City Council
Ocean City, Maryland
3-8-74
MAYOR

PRESIDENT CITY COUNCIL
3/11/74

RECORD PLAT

RESUBDIVISION OF BLOCK 106

OCEANBAY CITY
OCEAN CITY
WORCESTER COUNTY, MARYLAND

DRAWN BY	DSGN. BY	APPR. BY	SCALE	DATE
D.L.C.			1" = 50'	FEB., 1974

STERLING R. MADDOX & ASSOCIATES INC.
CIVIL ENGINEERS - SURVEYORS - SITE PLANNERS
OCEAN CITY, MARYLAND

REVISIONS			OWNER:	SHEET 1 OF 1
BY	DATE	DESCRIPTIONS		JOB Nº 74-9 FILE Nº

MSA CSU 2157-912

Maryland State Archives