FWH 41/39 Filed 3/19/74

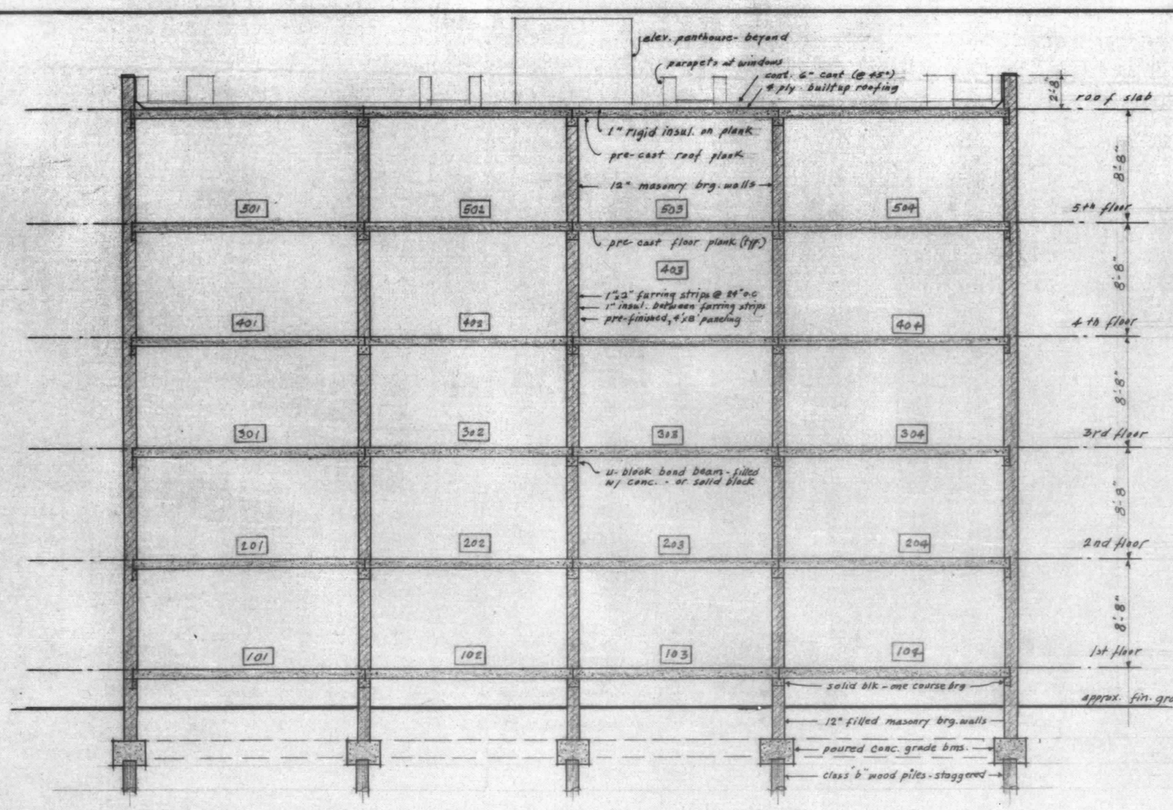

● longitudinal section

scale: 1/8" = 1'-0"

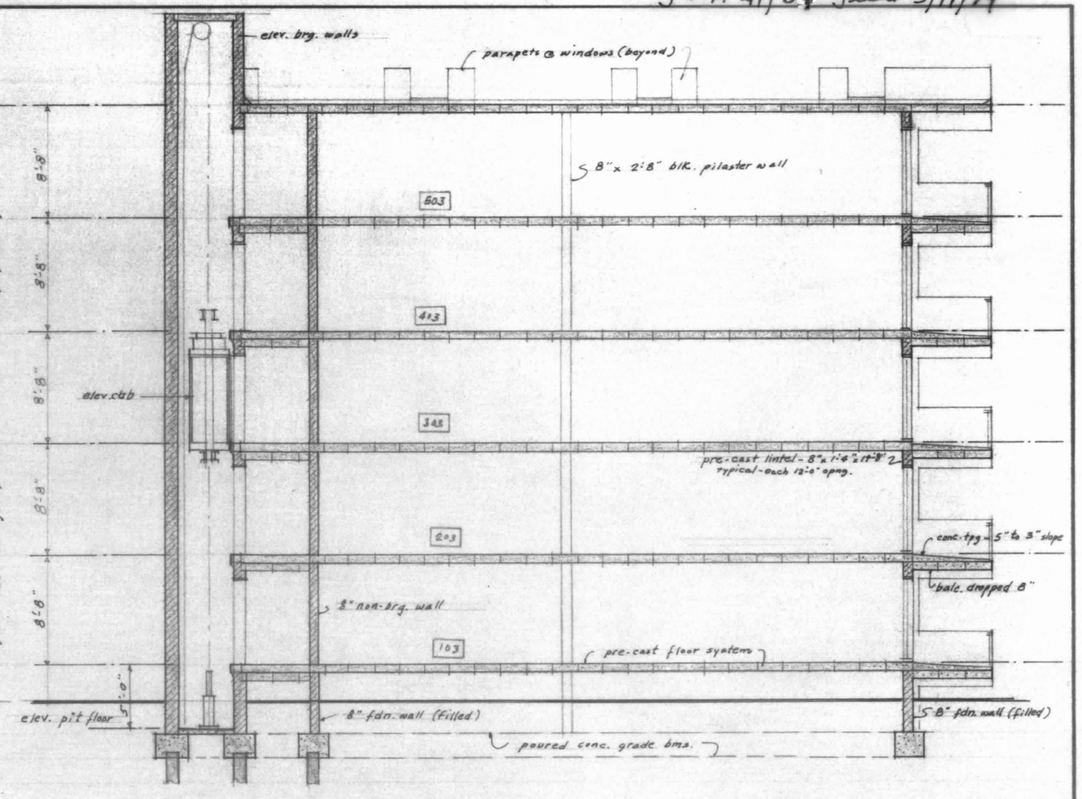

● cross section

scale: 1/8" = 1'-0"

amended 4/9/74 - Pursuant to Order of Court
Ch. # 9911 Frank W. Haley, Clerk

DRAWN BY	TC
CHECKED BY	TC
1	7 MARCH 74
REVISIONS	

BOARD OF EXAMINERS AND REGISTRATION OF ARCHITECTS
1685-A
STATE OF MARYLAND
17 JAN 74

AIA

tradewinds condominium
20 unit condominium
139 th. st., ocean city, md.

~~m. j. stefanowicz~~ - owner
TRADEWINDS ASSOCIATES, INC. TFC 4/9/74

THOMAS FRANCIS COUZENS, A.I.A.
ARCHITECT
Baltimore Ocean City
MARYLAND

A
7
36272

MSA CSU 2157-918-7

Maryland State Archives