FWH 41/62 Filed 4/5/74

BEACH CLUB CONDOMINIUM

OCEAN CITY, WORCESTER COUNTY, MARYLAND

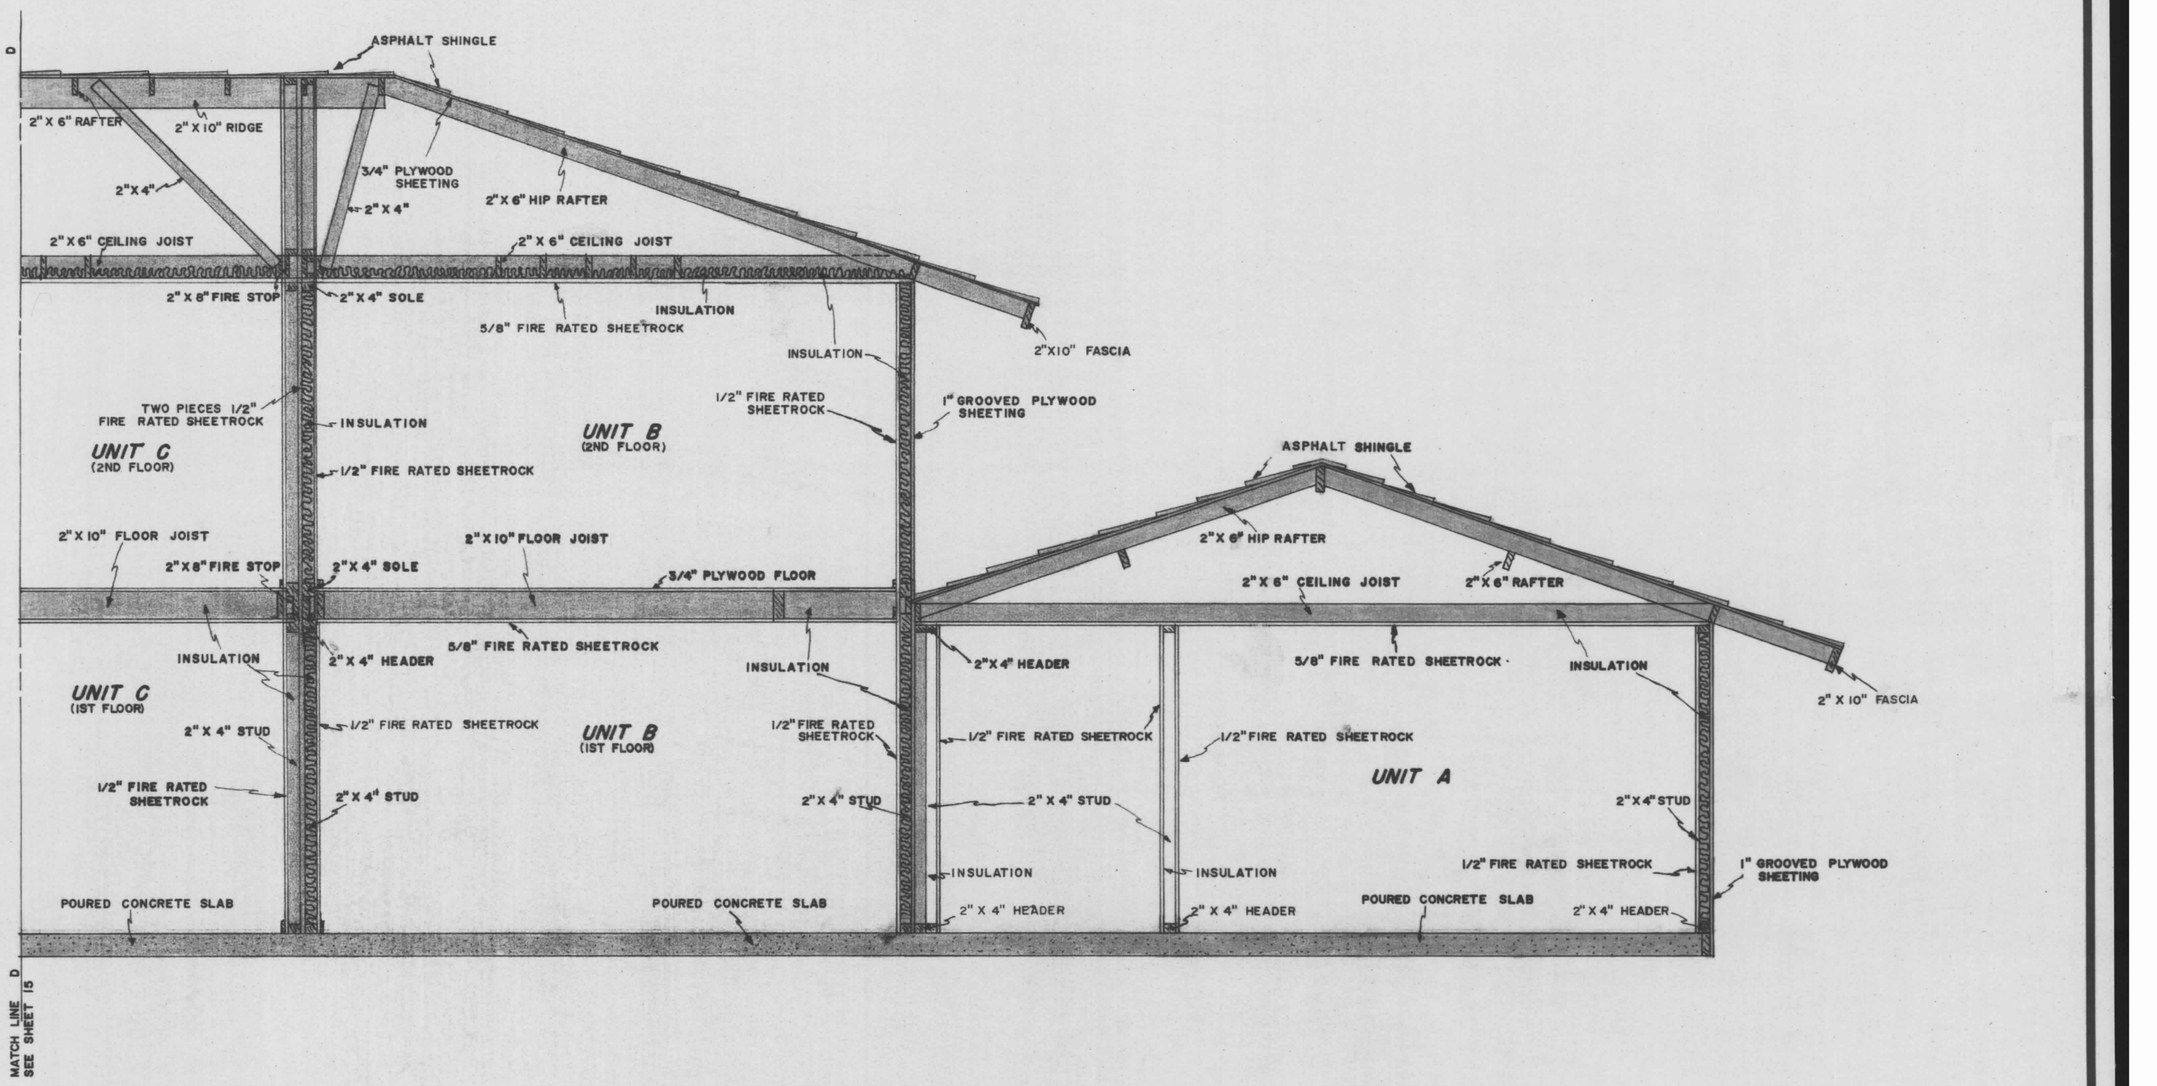

TYPICAL SECTION

SCALE: 3/8" = 1'-0"

DENOTES COMMON ELEMENT

DENOTES UNIT ELEMENT

NOTE:

LIMIT OF UNIT ELEMENT FROM FACE OF STUD TO FACE OF STUD AND FACE OF FLOOR JOIST TO FACE OF CEILING JOIST.

PREPARED IN THE OFFICE OF
G. B. C. SURVEYS, INC.
OCEAN CITY, MARYLAND
APPROVED BY
George B. Cropper
GEORGE B. CROPPER, P.
R. P. E. & L. S. No. 248

SURVEYED BY	P.E.L.
DRAWN BY	S.E.R.
DATE	FEB. 1974

SHEET 16 OF 17 SHEETS

MSA CSU 2157-919-16

Maryland State Archives