BEACH CLUB CONDOMINIUM

OCEAN CITY, WORCESTER COUNTY, MARYLAND

JW H 41/53 filed 4/5/74

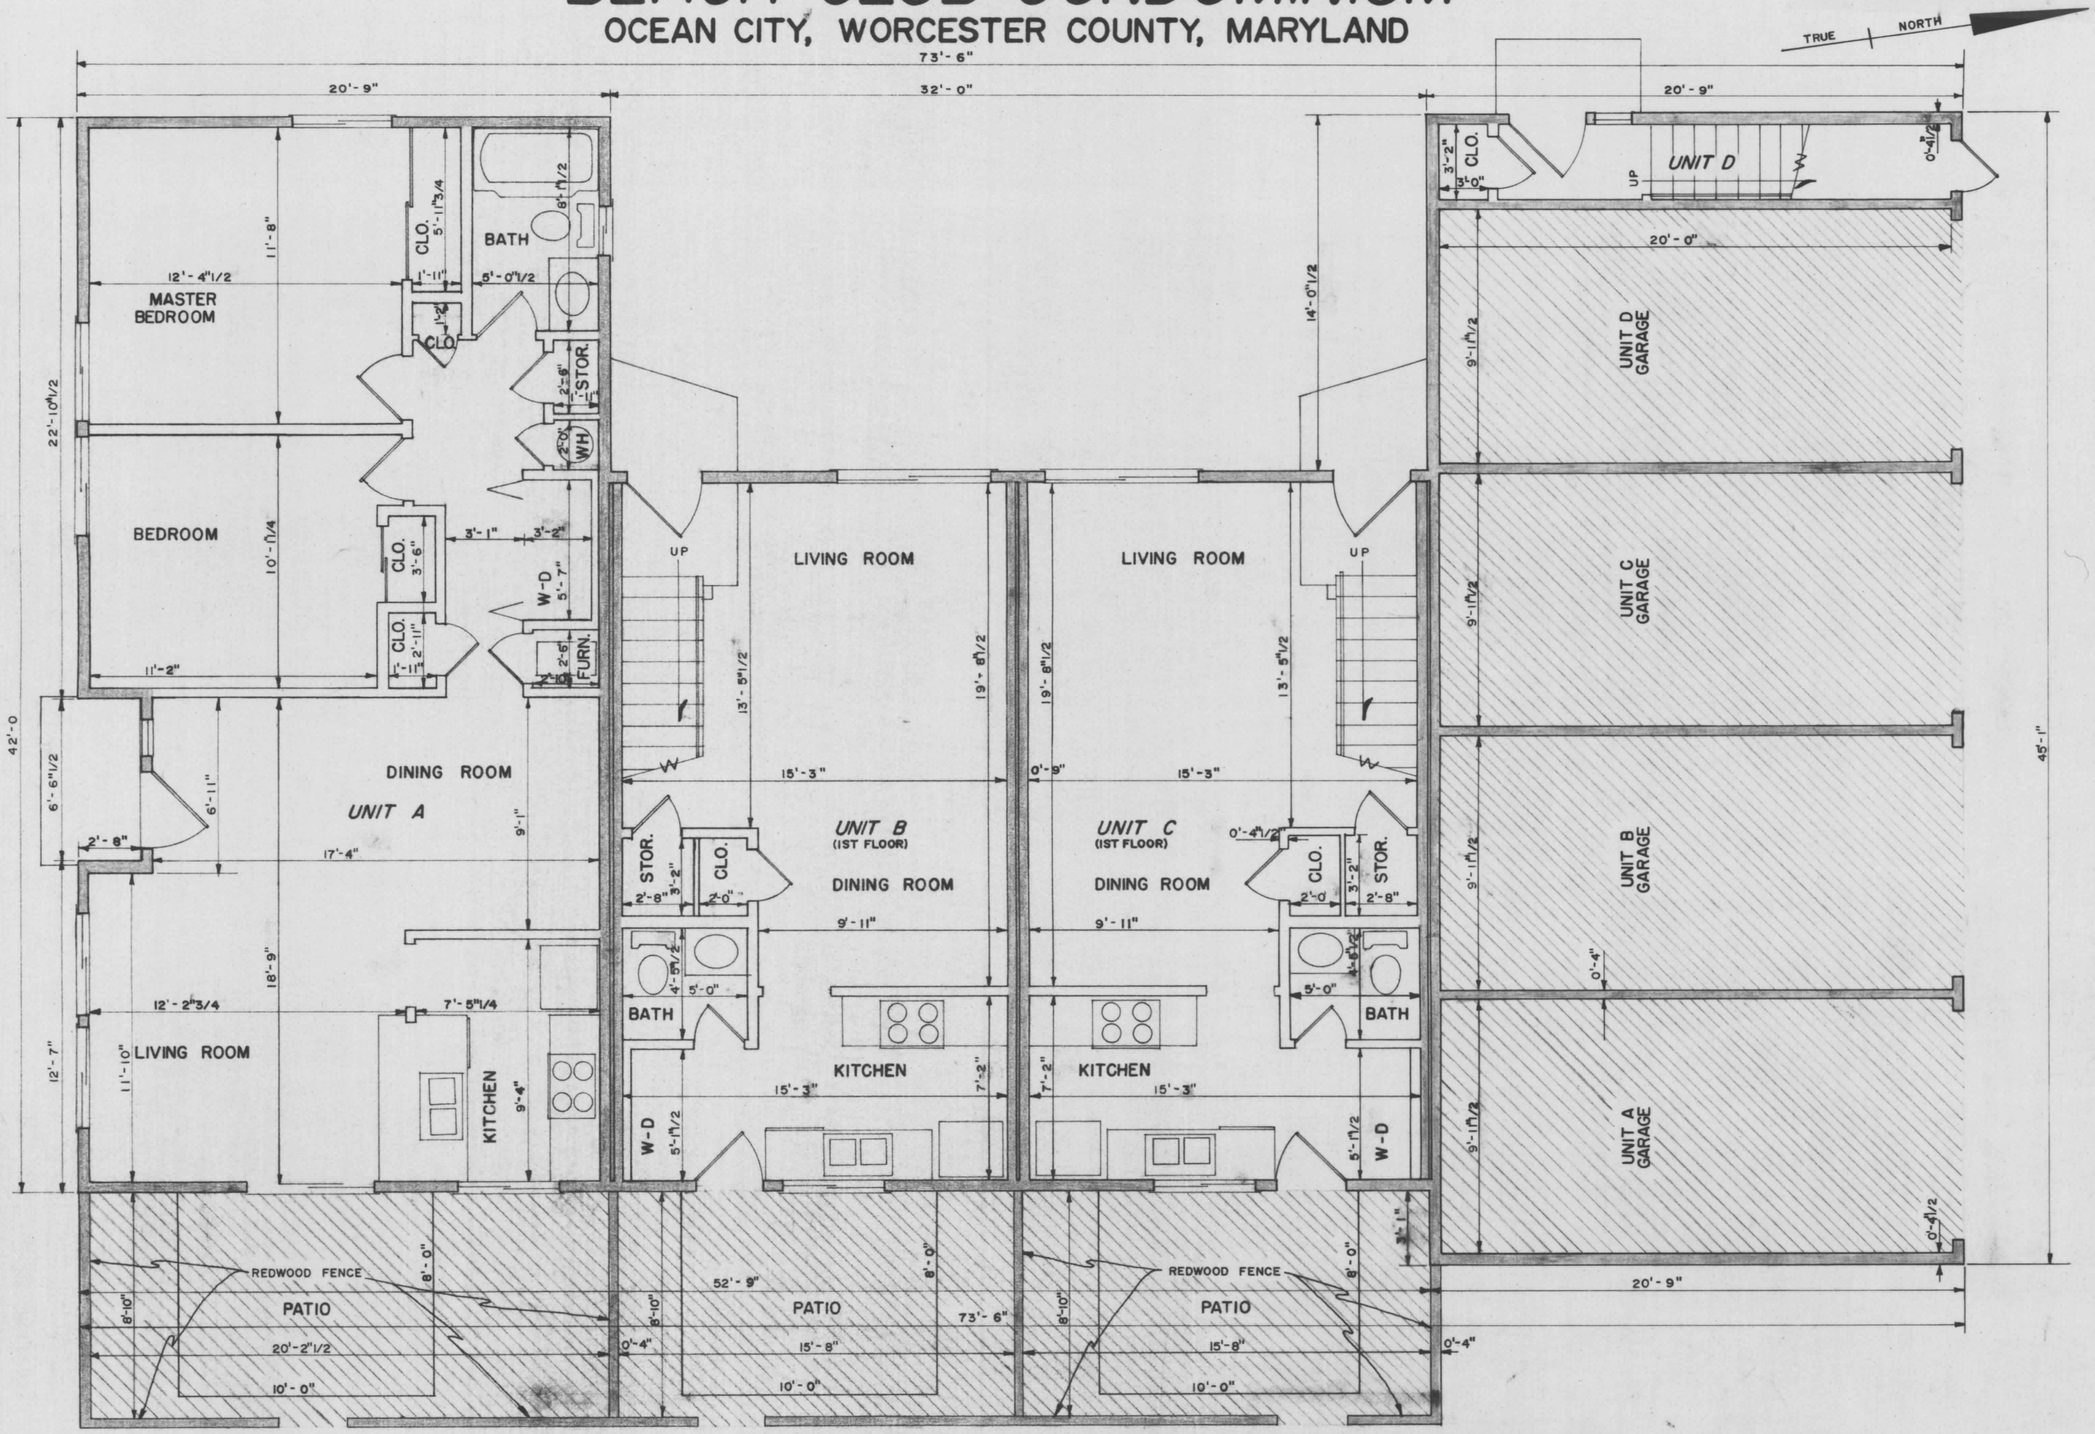

NOTE: THESE ARE NOMINAL DIMENSIONS.

DENOTES COMMON ELEMENT

DENOTES UNIT ELEMENT

DENOTES LIMITED COMMON ELEMENT

TYPICAL FIRST FLOOR PLAN - BLDG. 101, 105, 109, 113, 117, 121, 125, 129, 133

SCALE: 1/4" = 1'-0"

SHEET 7 OF 17 SHEETS

G.B.C. SURVEYS, INC.
OCEAN CITY, MARYLAND
APPROVED BY
George B. Cropper
GEORGE B. CROPPER, JR.
R.P.E. & L.S. No. 2[illegible]

SURVEYED	PEL LMK
DRAWN	S.E.R.
CHECKED	
DATE	FEB. 1974
FILE	
SHEET	OF

MSA CSU 2157-919-7

Maryland State Archives