FWH 42/29 Filed 5-29-74

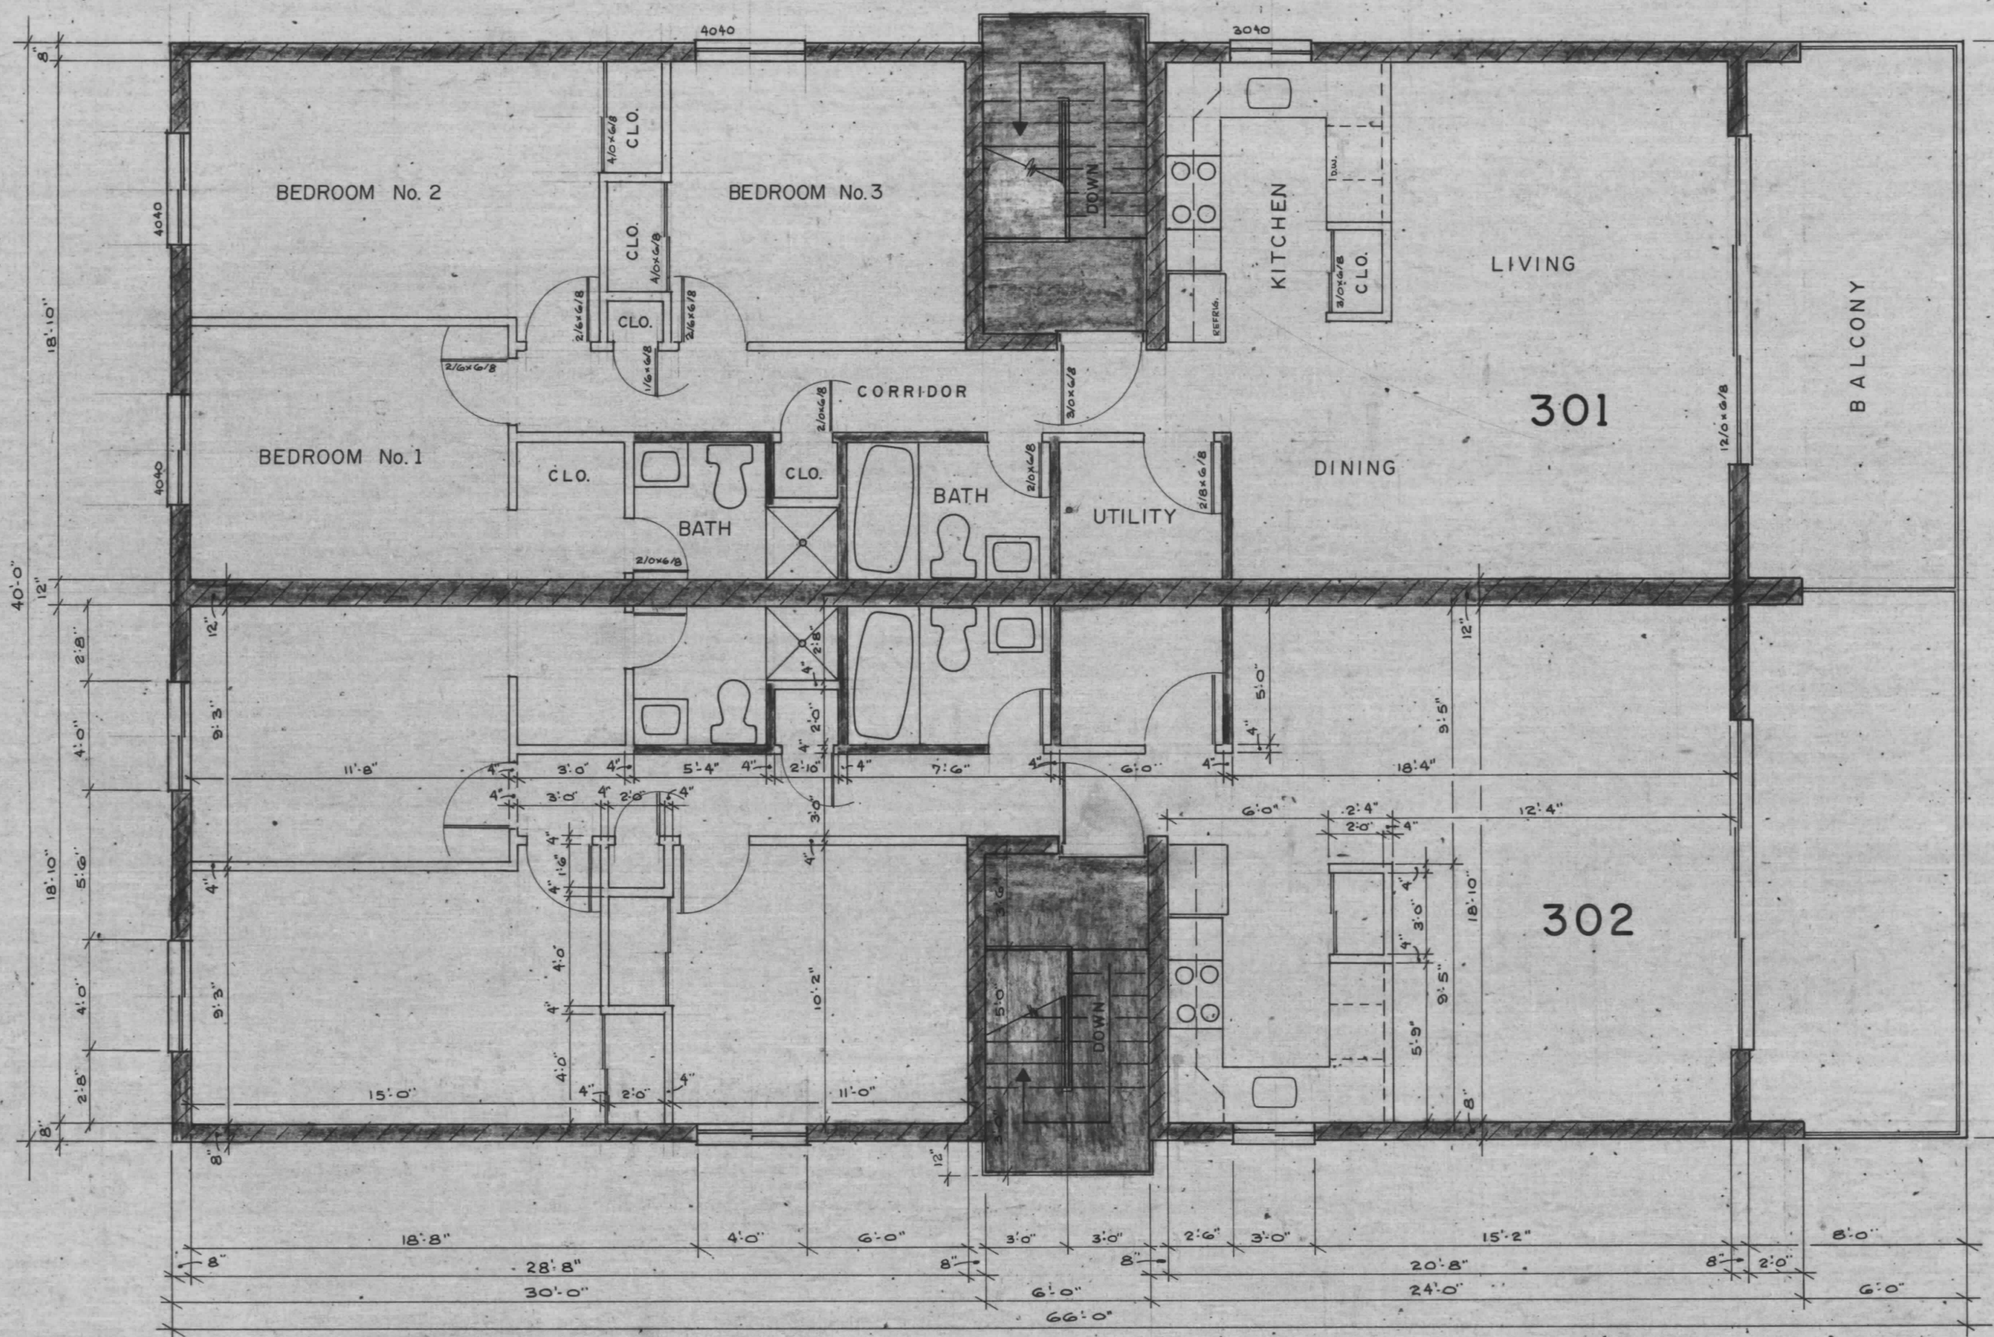

THIRD FLOOR PLAN

SCALE: 1/4"=1'-0"

DIMENSIONS & NOTES TYPICAL FOR BOTH UNITS

AREA NOTE:

- TOTAL AREA: 2,640 sq.ft.
- TOTAL COMMON AREA: - 360.4792 sq.ft.
- UNIT 301 — 1,139.7604 sq.ft.
- UNIT 302 — 1,139.7604. " "

141 EAST

SHEET 5 OF 7

G.K. INDUSTRIES, INC. 17 x 22 CONDOMINIUM FORM No. 7202

Drawings Prepared in the office of G.K. INDUSTRIES, INC., P.O. Box 532, Ocean City, Maryland. Dr. by: HGK Date: MAY 1973 Job No. 72-066

MSA CSU 2157-92-5

Maryland State Archives