FWH 44/11 Filed 6-28-74

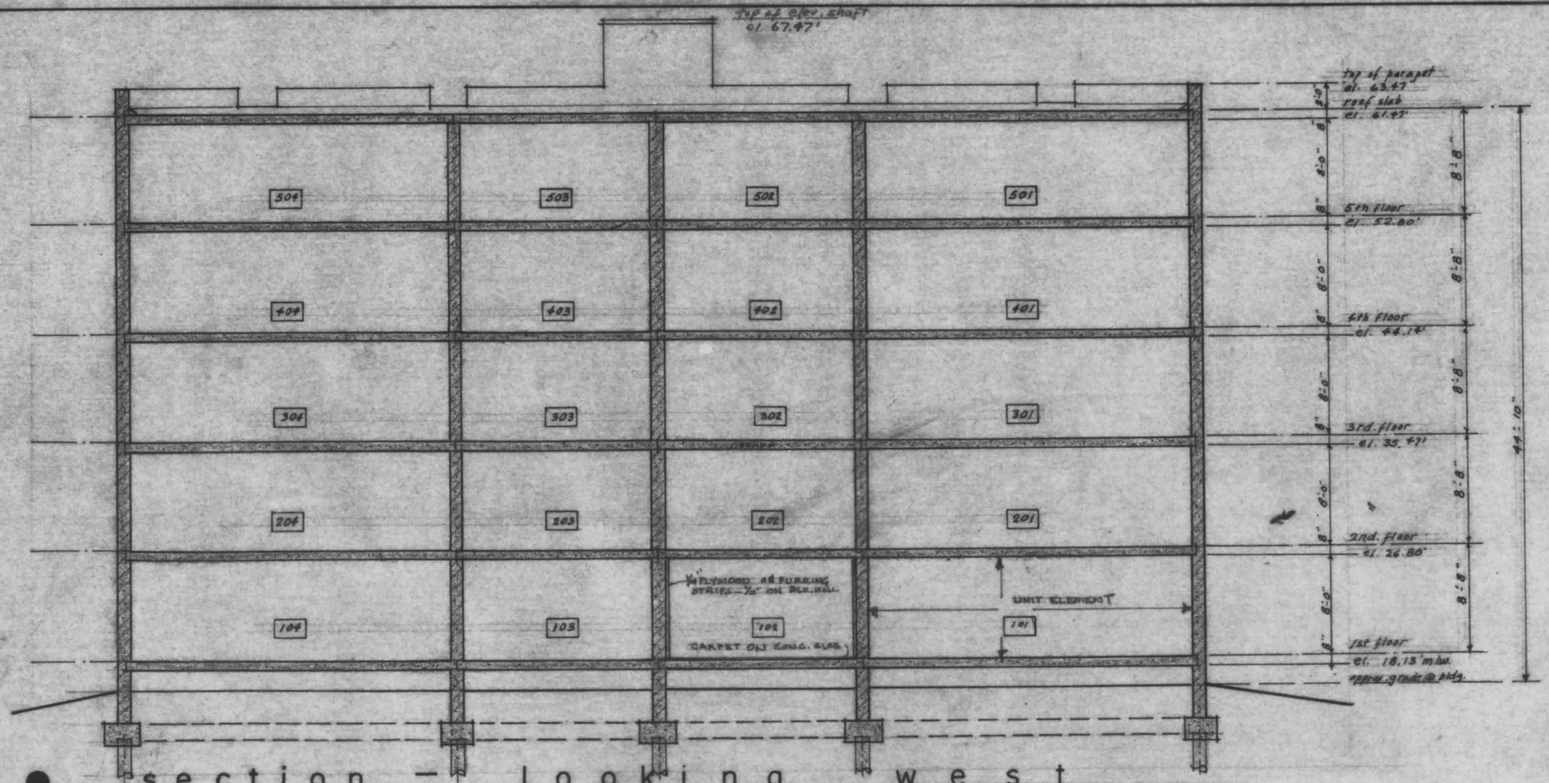

section — looking west

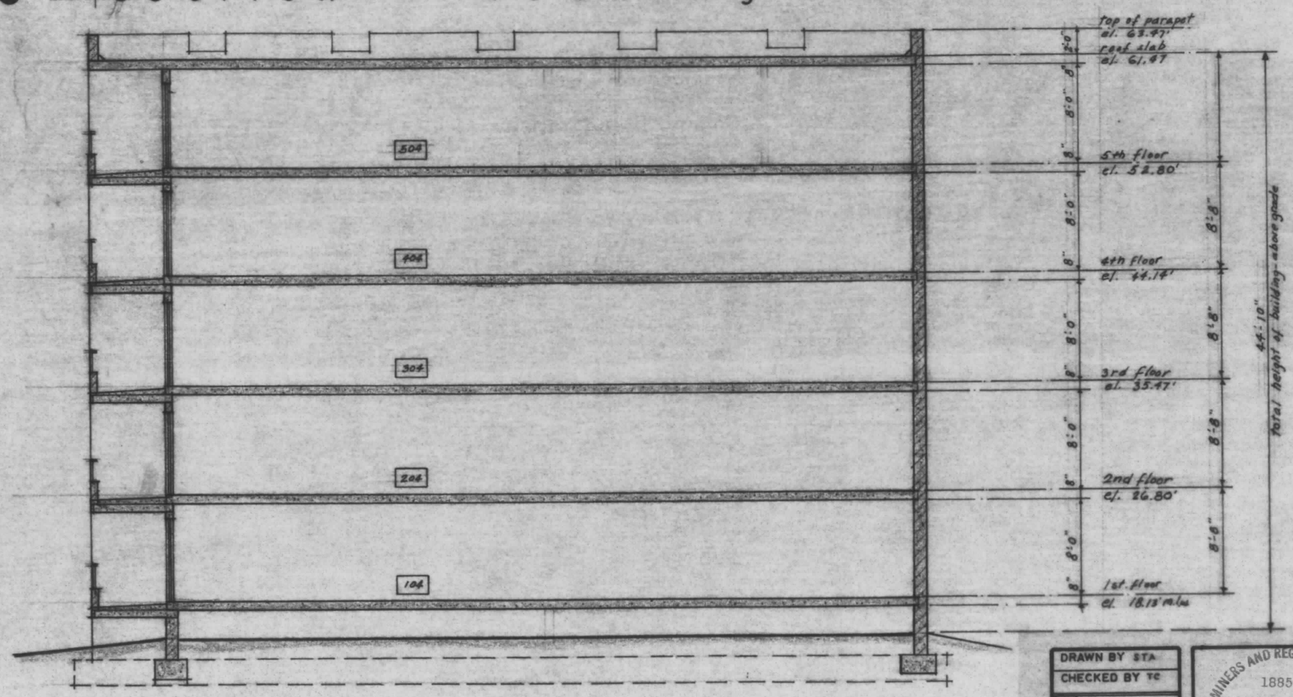

section — looking north

DRAWN BY STA.	
CHECKED BY TC	
1	7 MAY 74
REVISIONS	

BOARD OF EXAMINERS AND REGISTRATION OF ARCHITECTS 1885-A STATE OF MARYLAND

7 MAR '74

AIA

four seasons condominium

THOMAS FRANCIS COUZENS, A.I.A.
ARCHITECT
Baltimore Ocean City
MARYLAND

A 11

37172

STANFAT PRODUCTS INC. PORT WASHINGTON, N.Y.

MSA CSU 2157-944-11

Maryland State Archives