FWH 44/29 Filed 6-28-74

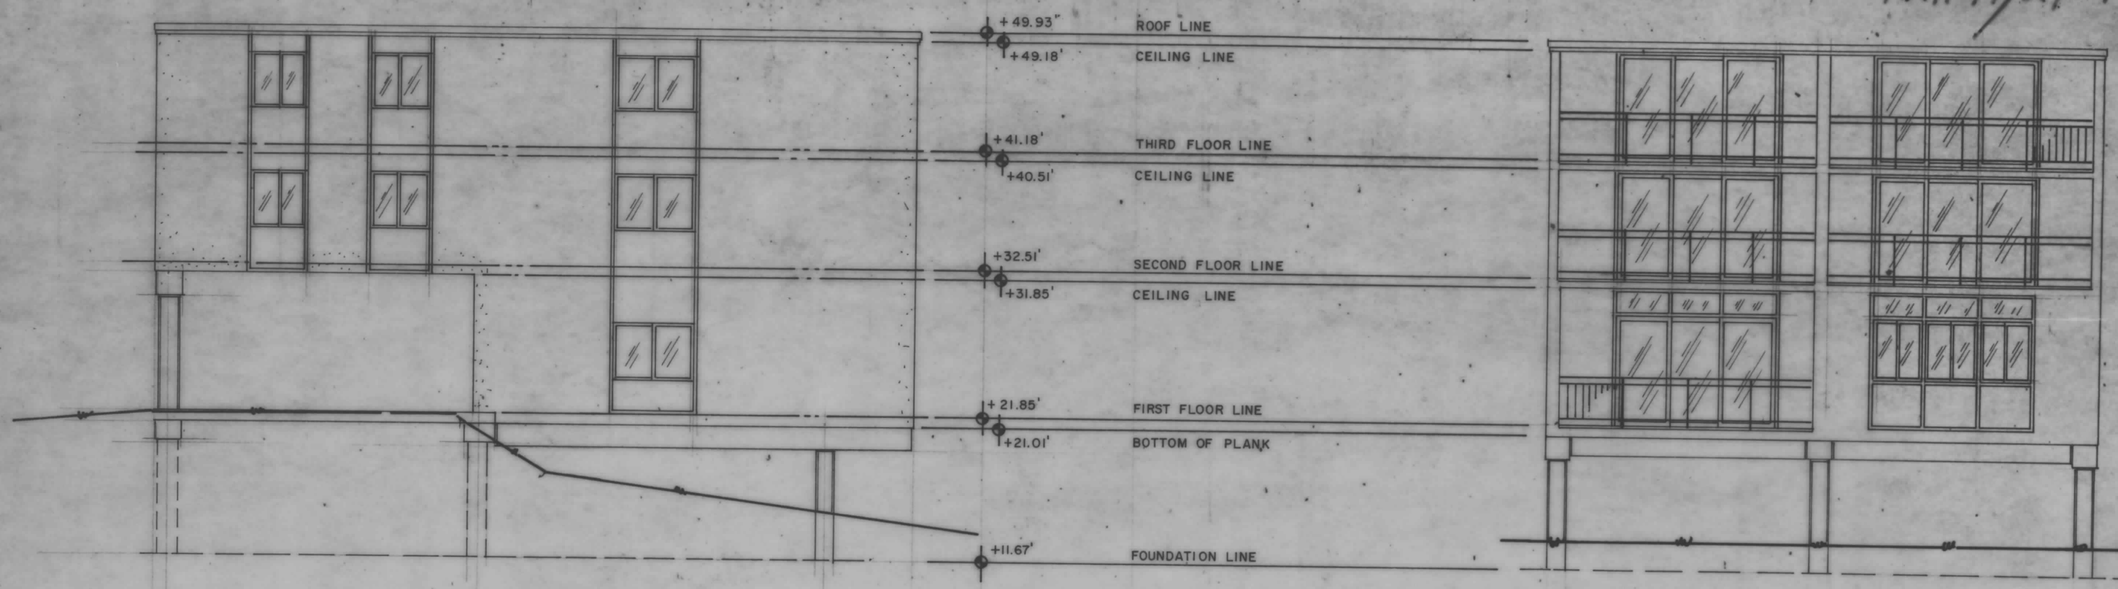

SOUTH ELEVATION

EAST ELEVATION

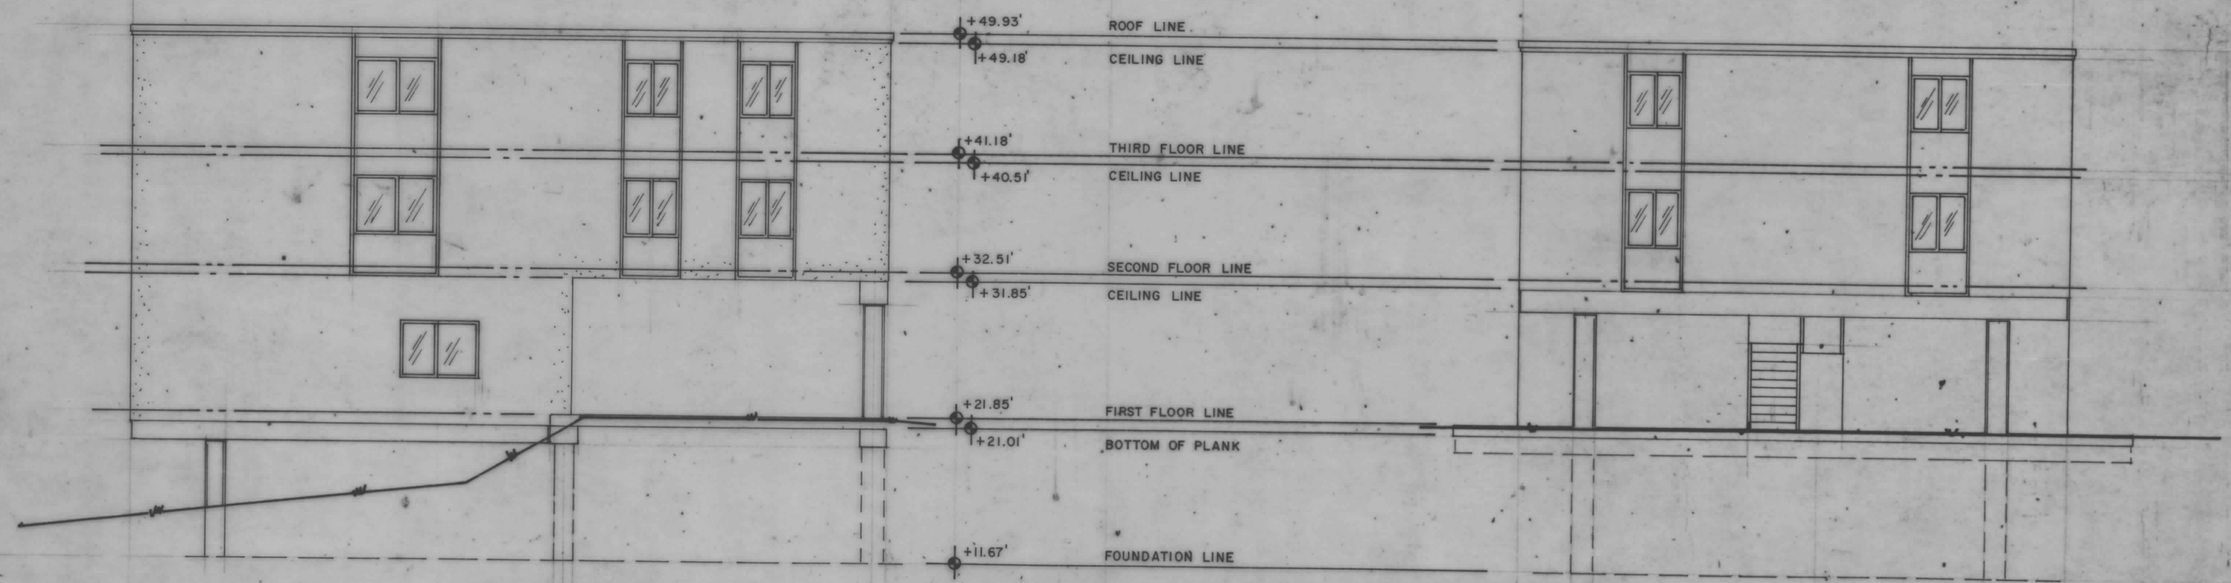

NORTH ELEVATION

WEST ELEVATION

SCALE: 1/8" = 1'-0"

ELEVATIONS IN FEET FROM M.L.W. ATLANTIC OCEAN, OCEAN CITY, MARYLAND
ESTABLISHED DATUM U.S.C.G.S.

17 x 22 CONDOMINIUM FORM No. 7202

C. Kenneth Carter

STATE OF MARYLAND C. KENNETH CARTER NO. 9141 REGISTERED PROFESSIONAL LAND SURVEYOR

STATE OF MARYLAND EMIL GEORGE BERNARDS No. 6694 REGISTERED PROFESSIONAL ENGINEER

OASIS CONDOMINIUM

Drawings Prepared in the office of Associated Designers, Inc. Dr. by: HGK Date: JUNE 1974 Job No. 72-003

SHEET 5 OF 6

MSA CSU 2157-947-5

Maryland State Archives