FWH 44/43 7-5-74

A-12

OCEANA CONDOMINIUM

OCEAN CITY, WORCESTER COUNTY, MARYLAND

BLDG. I

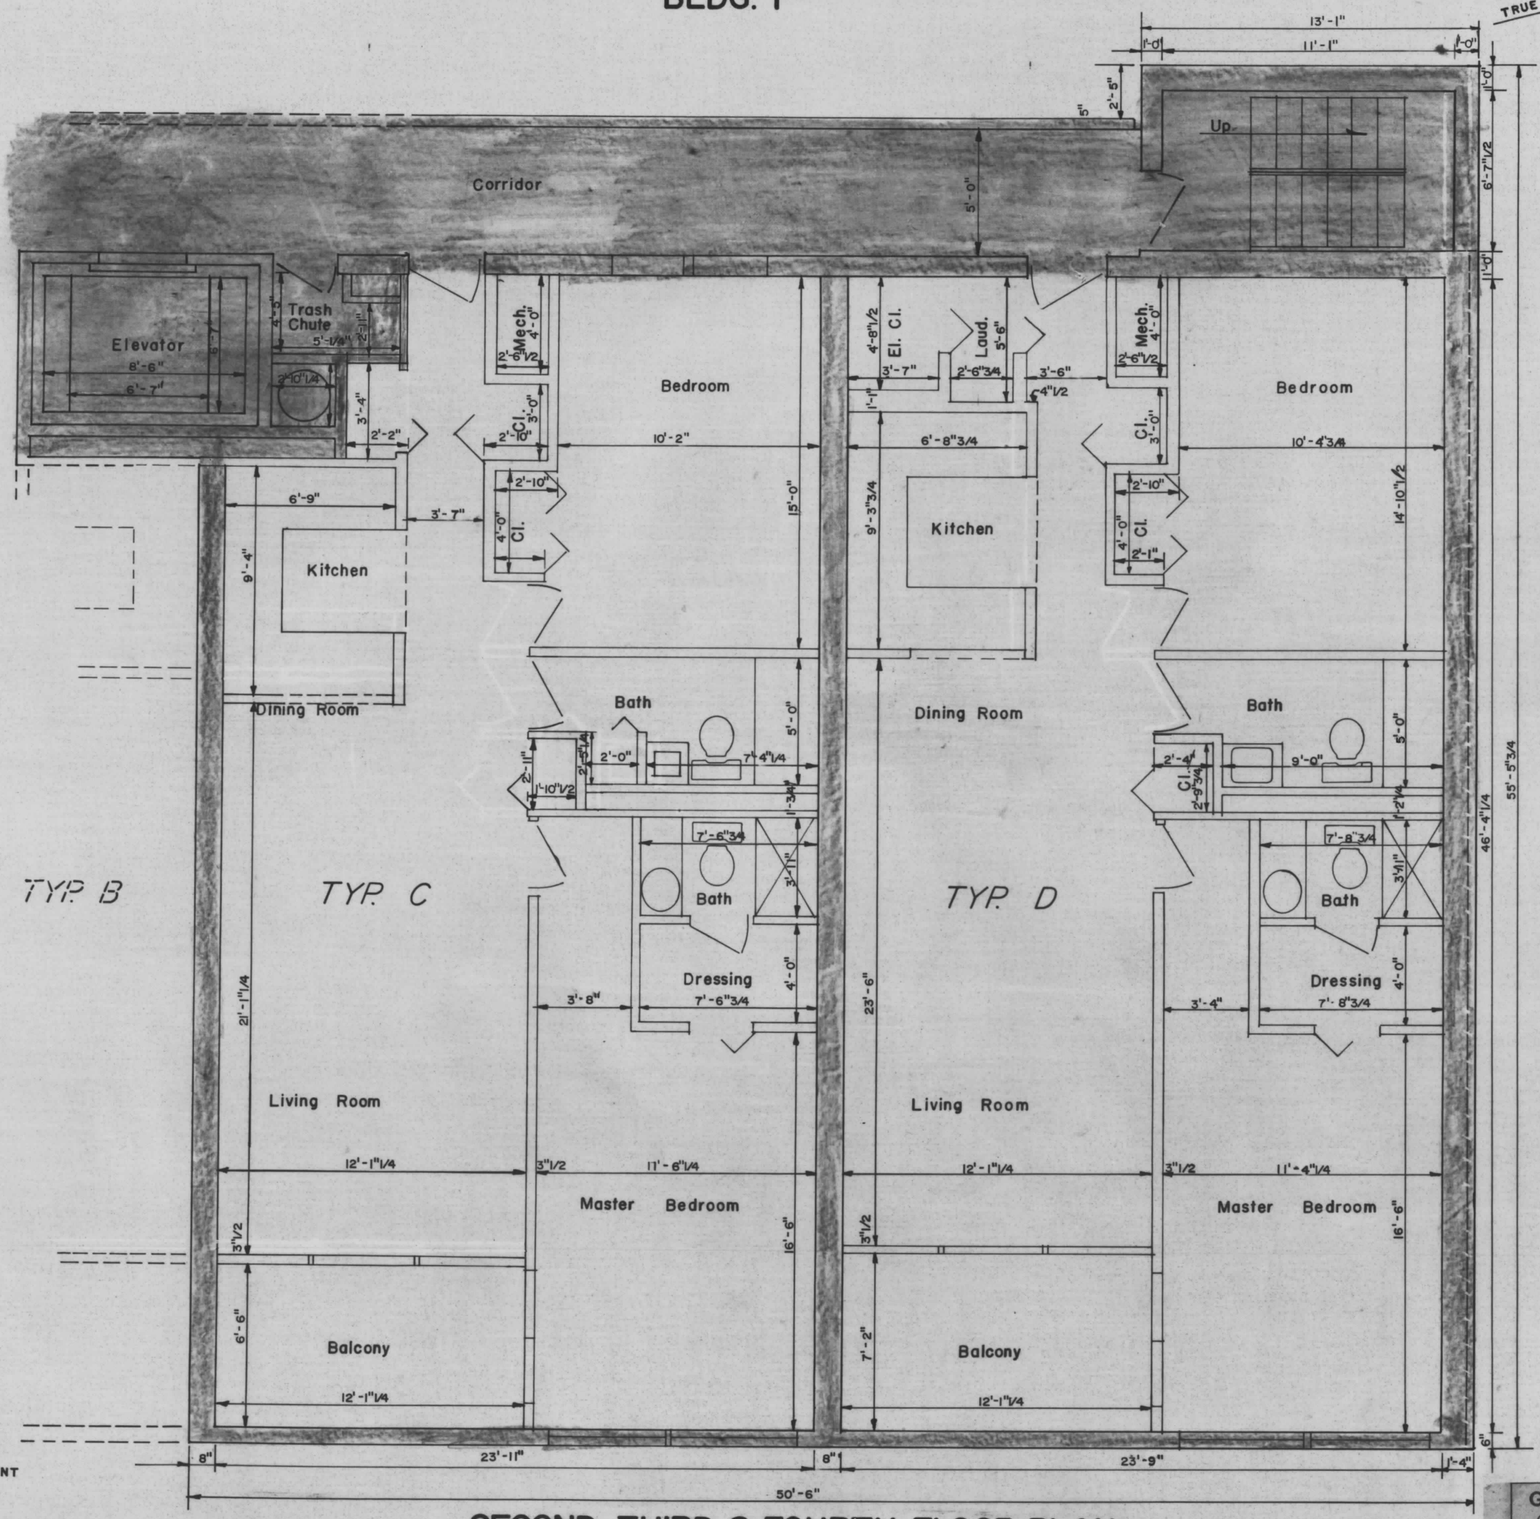

NOTE: THESE ARE NOMINAL DIMENSIONS.

DENOTES GENERAL COMMON ELEMENT

DENOTES UNIT ELEMENT

SECOND, THIRD, & FOURTH FLOOR PLAN

Scale 1/4"=1'-0"

SHEET 12 OF 22 SHEETS

G.B.C. SURVEYS, INC.
OCEAN CITY, MARYLAND
APPROVED BY
George B. Cropper
GEORGE B. CROPPER JR.
R.P.E. & L.S. No. 248

SURVEYED	L.H.K.
DRAWN	S.E.R.
CHECKED	
DATE	MAY 1974
FILE	
SHEET	OF

MSA CSU 2157-948-12

Maryland State Archives