FWH 44/39 Filed 7-5-74 A 8

OCEANA CONDOMINIUM

OCEAN CITY, WORCESTER COUNTY, MARYLAND

BLDG. 1

TRUE NORTH

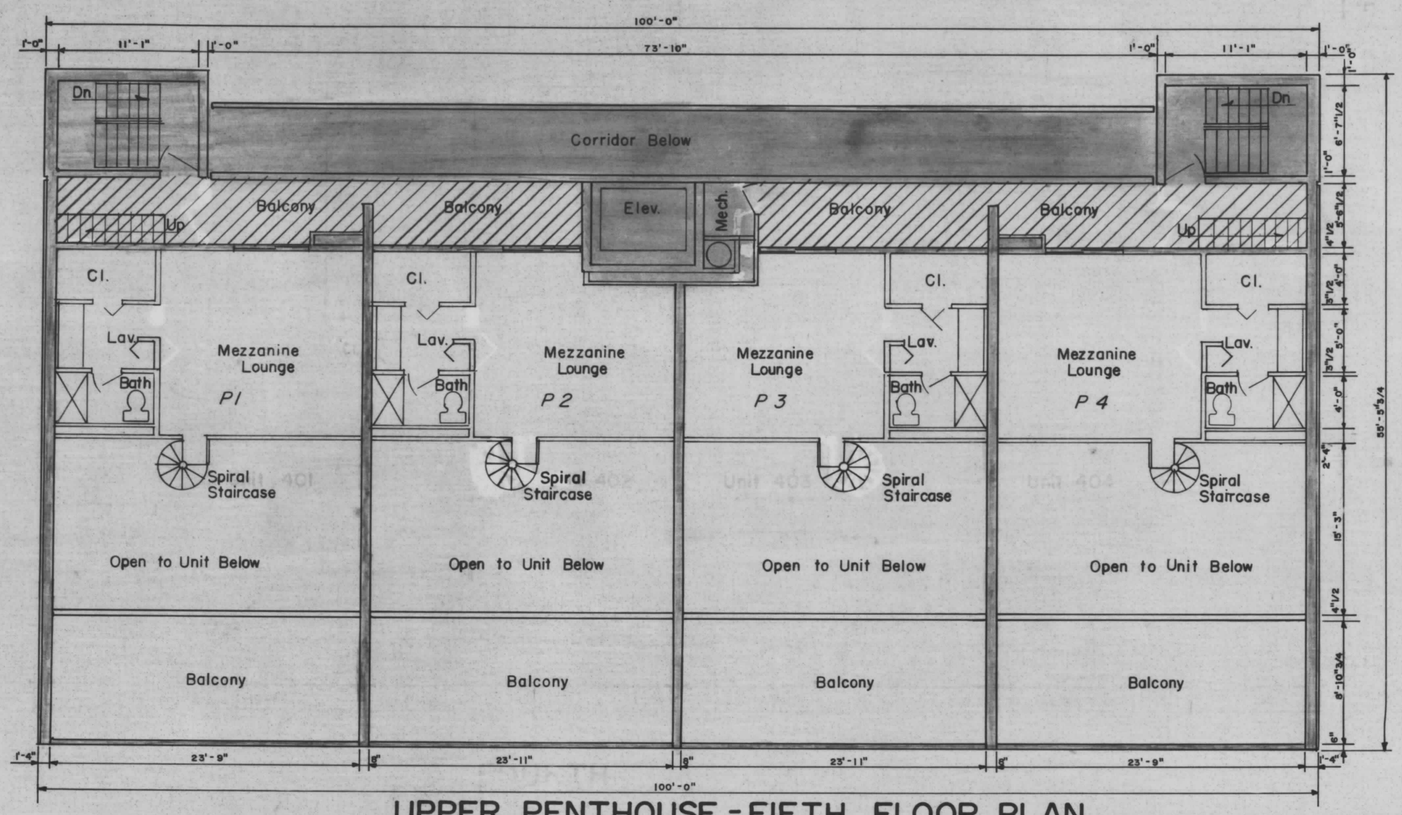

UPPER PENTHOUSE - FIFTH FLOOR PLAN

Scale 1/8" = 1' - 0"

DENOTES GENERAL COMMON ELEMENT

DENOTES UNIT ELEMENT

DENOTES LIMITED COMMON ELEMENT

PREPARED IN THE OFFICE OF
G. B. C. SURVEYS, INC.
OCEAN CITY, MARYLAND
APPROVED BY:
George B. Coffin
GEORGE B. COFFIN, P. E.
R. P. E. & L. S. No. 248

SURVEYED BY	L.H.K.
DRAWN BY	S.E.R.
DATE	MAY 1974

SHEET 8 OF 22 SHEETS

MSA CSU 2157-9748-8

Maryland State Archives