FWH 44/65 Filed 7-5-74 A-12

OCEANA CONDOMINIUM
OCEAN CITY, WORCESTER COUNTY, MARYLAND
BLDG. 2

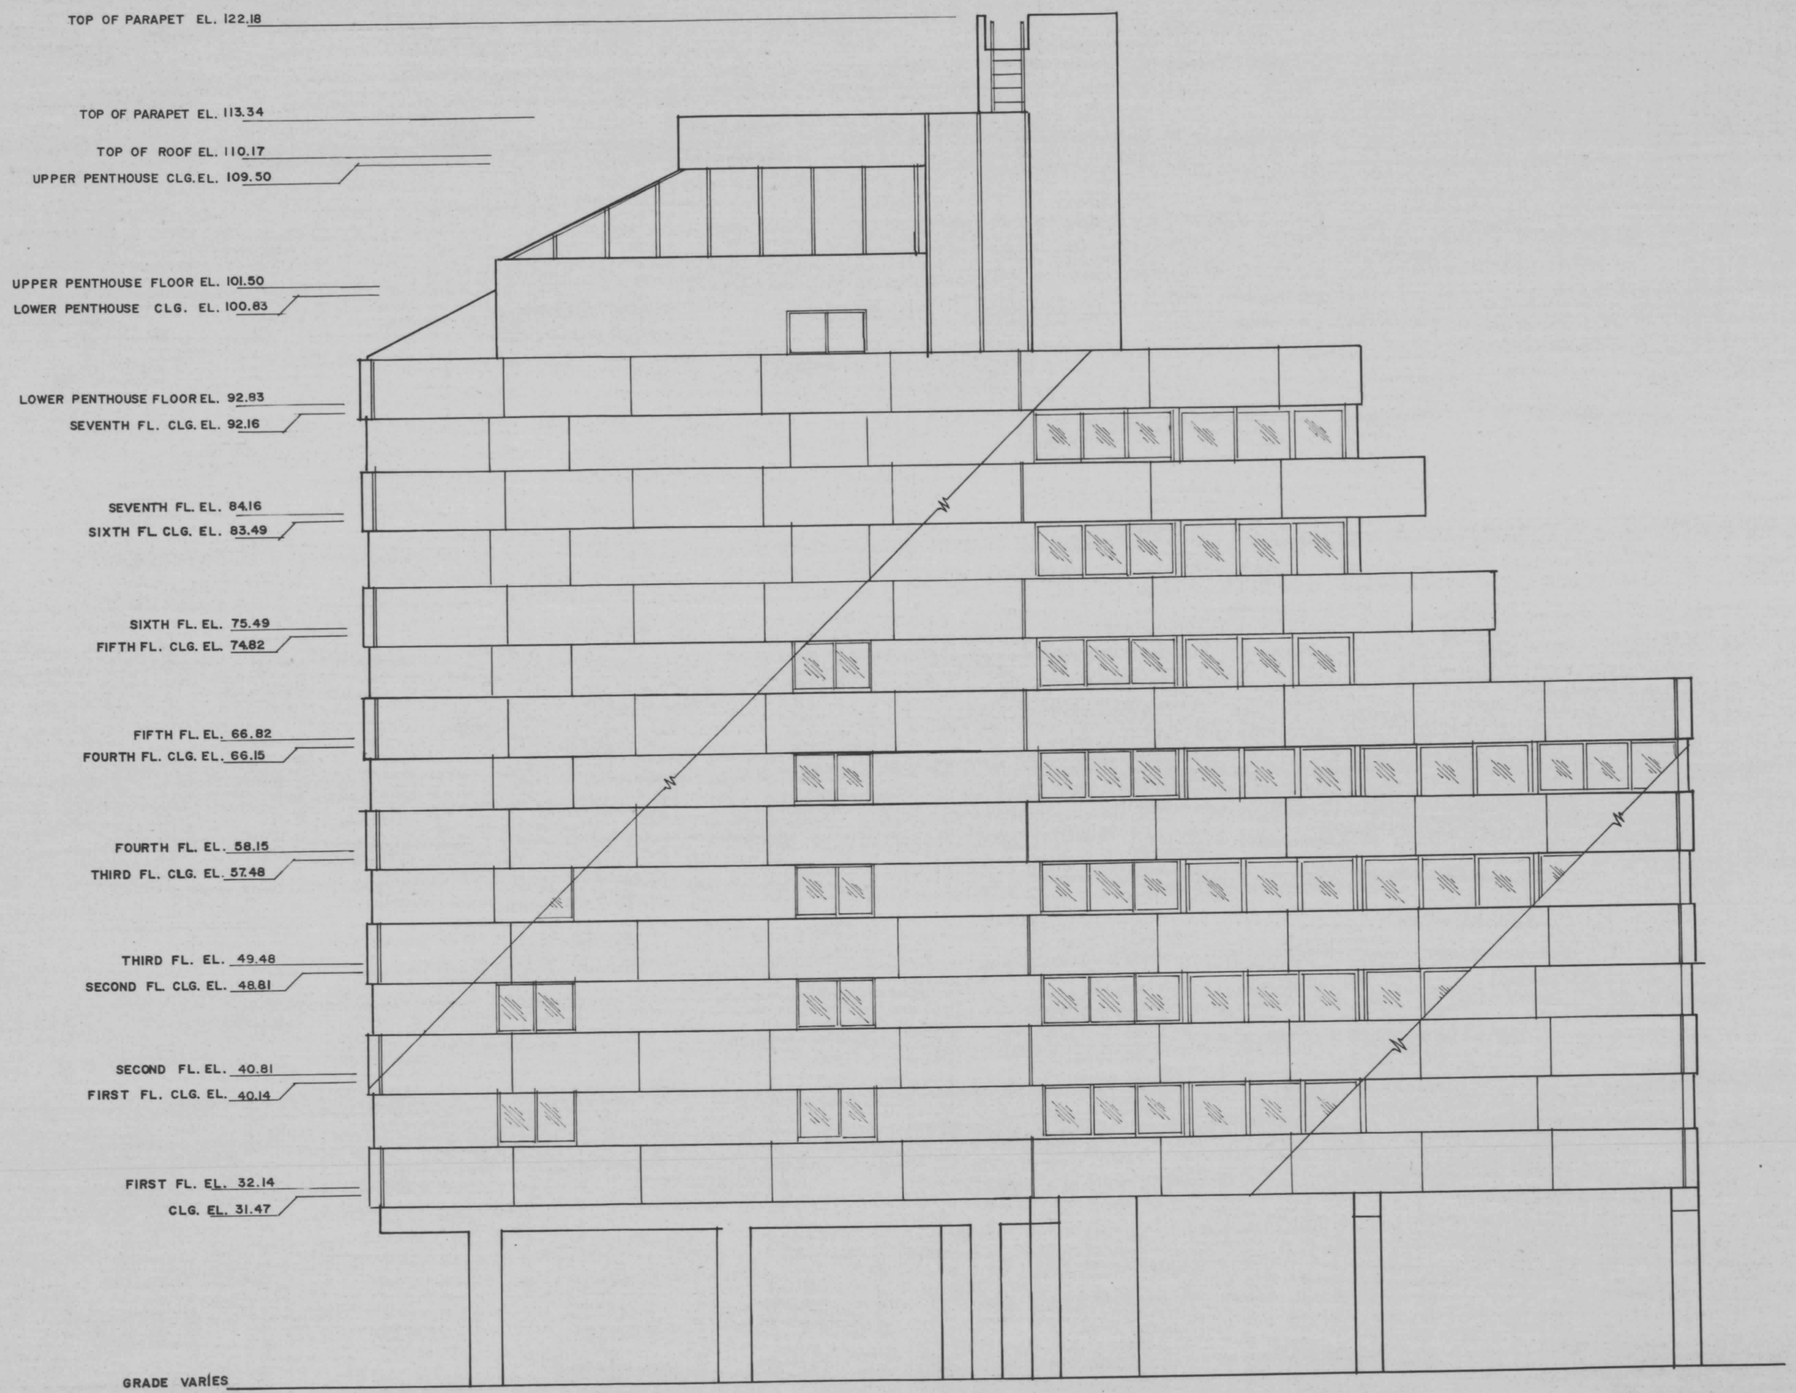

NORTH ELEVATION
Scale 1/8" = 1'-0"

ALL ELEVATIONS SHOWN ARE IN FEET ABOVE M.L.W. IN THE ATLANTIC OCEAN AT OCEAN CITY, MARYLAND, 1929 DATUM.

PREPARED IN THE OFFICE OF
G. B. C. SURVEYS, INC.
OCEAN CITY, MARYLAND
APPROVED BY
George B. Cropper
GEORGE B. CROPPER, P.E.
R. P. E. & L. S. No. 248

SURVEYED BY L.H.K.
DRAWN BY S.E.R.
DATE JUNE 1974

SHEET 12 OF 17 SHEETS

MSA CSU 2157-949-12

Maryland State Archives