OCEANA CONDOMINIUM

OCEAN CITY, WORCESTER COUNTY, MARYLAND

BLDG. 2

FWH 44/60 Filed 7-5-74

A-7

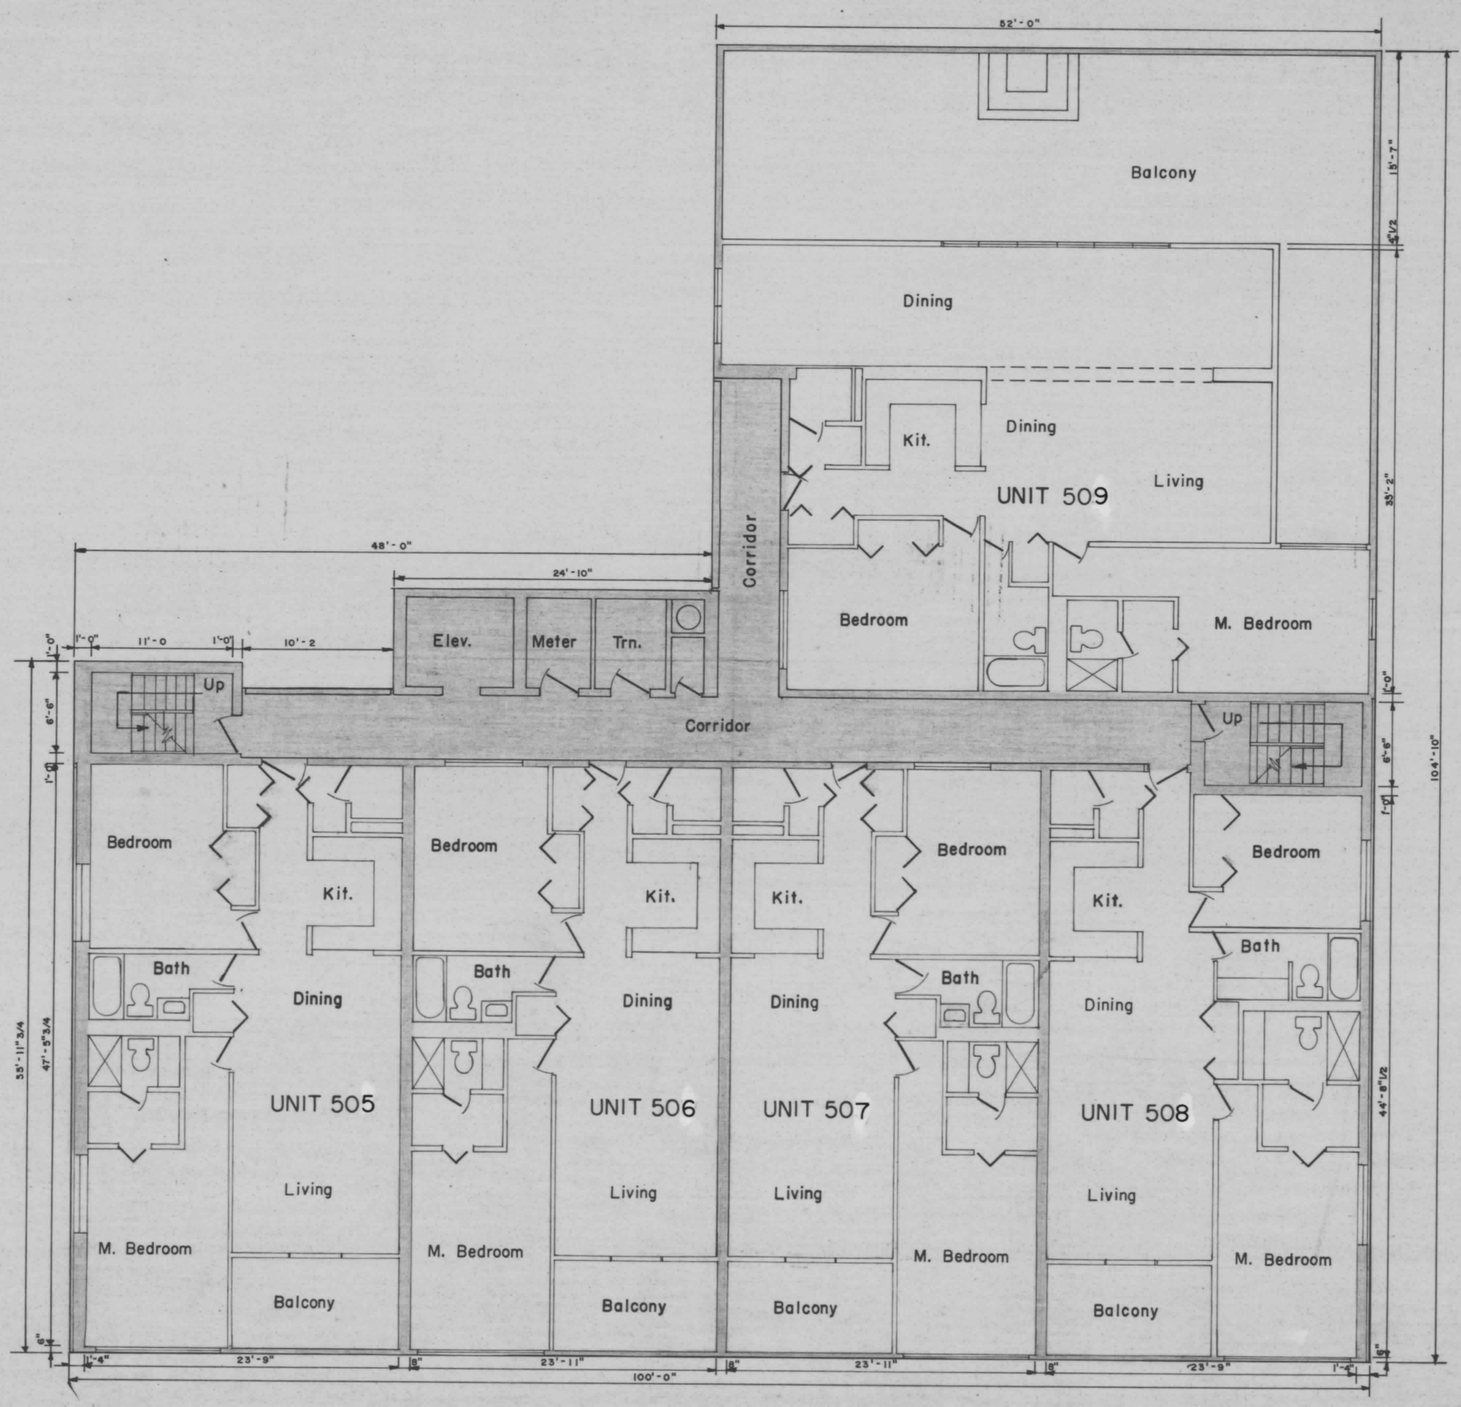

DENOTES GENERAL COMMON ELEMENT

DENOTES UNIT ELEMENT

FIFTH FLOOR PLAN

Scale 1/8" = 1'-0"

PREPARED IN THE OFFICE OF
G. B. C. SURVEYS, INC.
OCEAN CITY, MARYLAND
APPROVED BY
George B. Cropper
GEORGE B. CROPPER
R. P. E. & L. S. No. 248

SURVEYED BY L.H.K.
DRAWN BY R.H.N.
DATE JUNE 1974

SHEET 7 OF 17 SHEETS

MSA CSU 2157-949-7

Maryland State Archives