FWH 45/10 Filed 7-10-74

# SANDBRIDGE NORTH CONDOMINIUM

## OCEAN CITY WORCESTER COUNTY MARYLAND

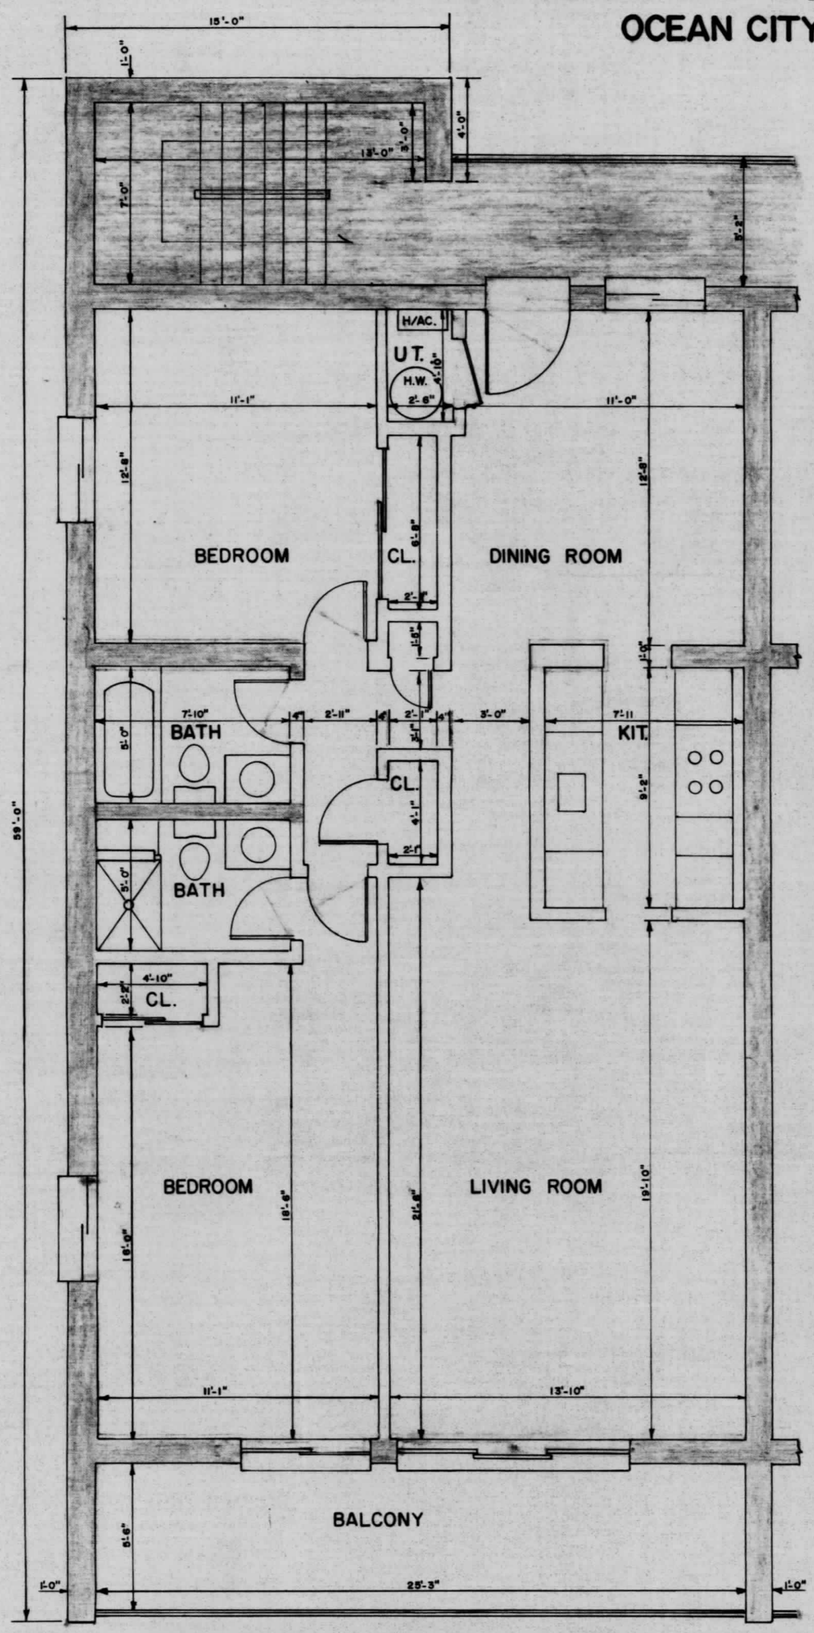


TYPICAL SOUTH END UNIT
SCALE : 1/4" = 1'-0"

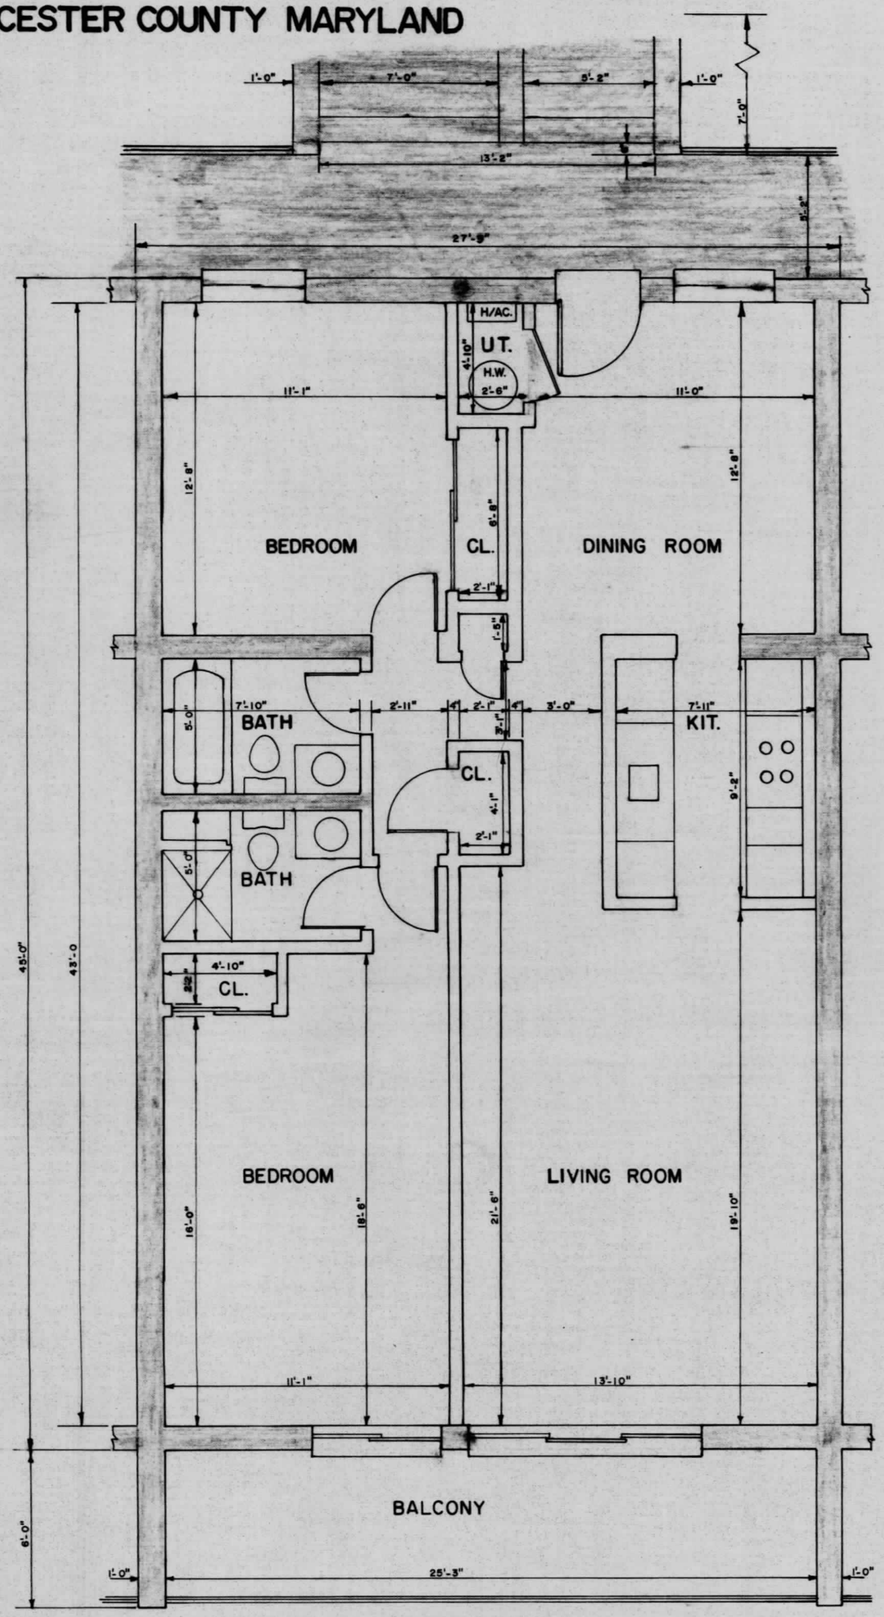


TYPICAL CENTER UNIT
SCALE : 1/4" = 1'-0"

TRUE NORTH

DENOTES GENERAL COMMON ELEMENT

DENOTES UNIT ELEMENT

PREPARED IN THE OFFICE OF
G. B. C. SURVEYS, INC.
OCEAN CITY, MARYLAND
APPROVED BY
George B. Croppe
GEORGE B. CROPPER, JR.
R. P. E. & L. S. No. 248

| | |
|---|---|
| SURVEYED BY | N.R. JONES |
| DRAWN BY | E.M. JOHNSTON |
| DATE | JUNE 1974 |

SHEET 10 OF 14 SHEETS

MSA CSU 2157-964-10

Maryland State Archives