FWH 45/2 Filed 7-10-74

SANDBRIDGE NORTH CONDOMINIUM

OCEAN CITY, WORCESTER COUNTY, MARYLAND

TRUE NORTH

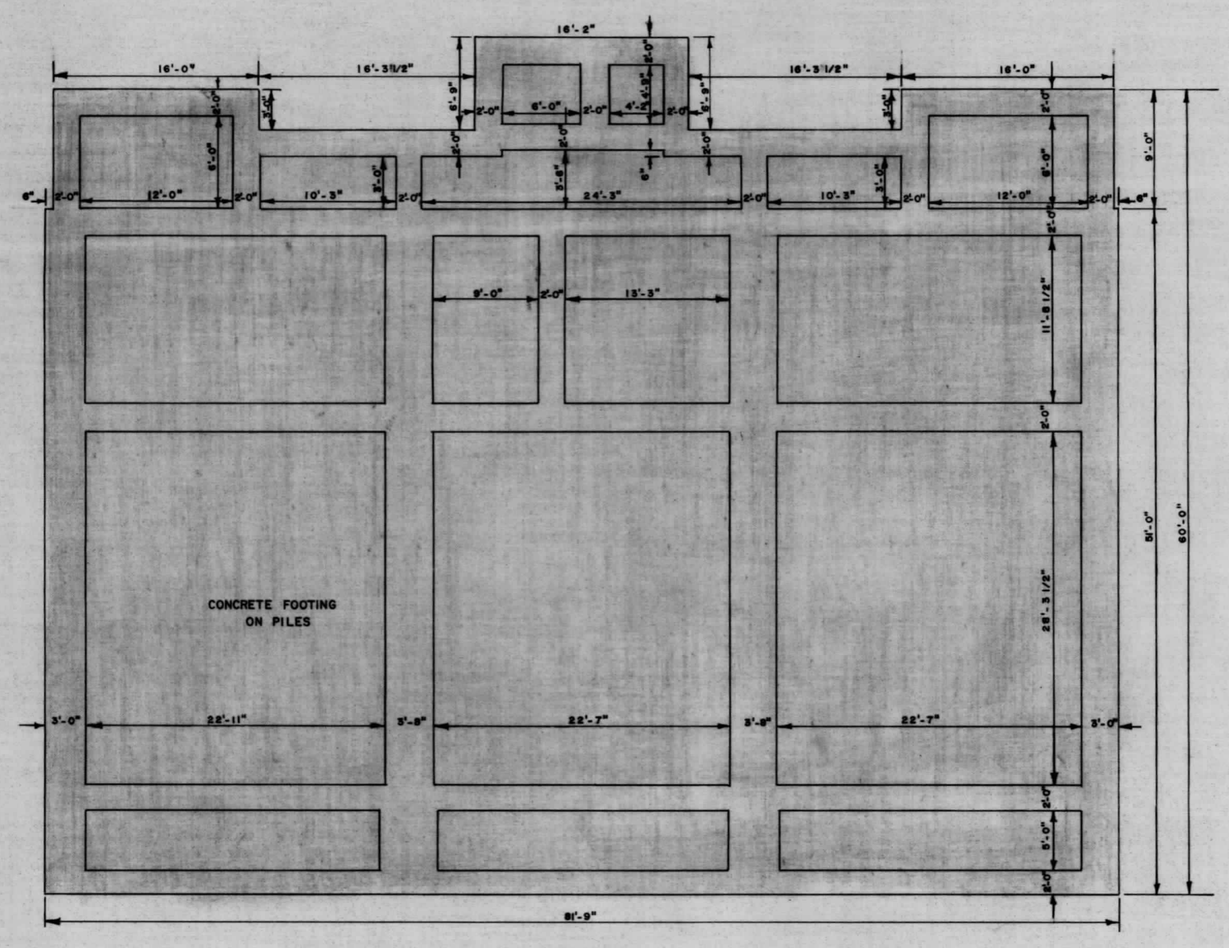

DENOTES GENERAL COMMON ELEMENT

DENOTES UNIT ELEMENT

FOUNDATION PLAN

SCALE : 1/8" = 1'-0"

PREPARED IN THE OFFICE OF
G. B. C. SURVEYS, INC.
OCEAN CITY, MARYLAND
APPROVED BY
George B. Cropper
GEORGE B. CROPPER, JR.
R. P. E. & L. S. No. 248

SURVEYED BY	N.R. JONES
DRAWN BY	E.M. JOHNSTON
DATE	JUNE 1974

SHEET 2 OF 14 SHEETS

MSA CSU 2157-964-2

Maryland State Archives