FWH 45/3 Filed 7-10-74

SANDBRIDGE NORTH CONDOMINIUM

OCEAN CITY WORCESTER COUNTY MARYLAND

TRUE NORTH

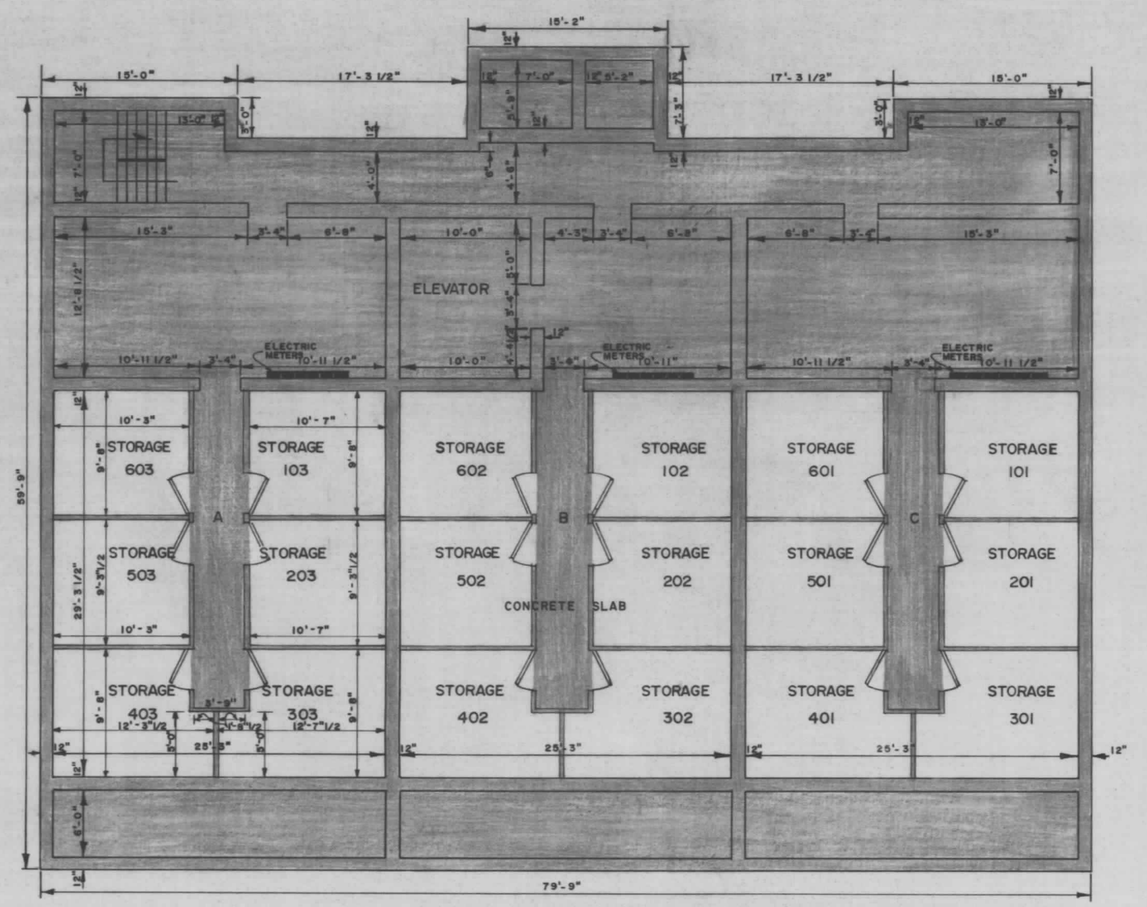

NOTE:
A, B, & C DIMENSIONS ARE THE SAME.

DENOTES GENERAL COMMON ELEMENT

DENOTES UNIT ELEMENT

BASEMENT PLAN

SCALE: 1/8" = 1'-0"

PREPARED IN THE OFFICE OF
G. B. C. SURVEYS, INC.
OCEAN CITY, MARYLAND
APPROVED BY
GEORGE B. CROPPER, P. E.
R. P. E. & L. S. No. 248

SURVEYED BY N.R. JONES
DRAWN BY E.M. JOHNSTON
DATE JUNE 1974

SHEET 3 OF 14 SHEETS

MSA CSU 2157-964-3

Maryland State Archives